





Unit No.: 576

BRAZOS MALL
Lake Jackson, Texas

Permit
Construction Set

February 14, 2005

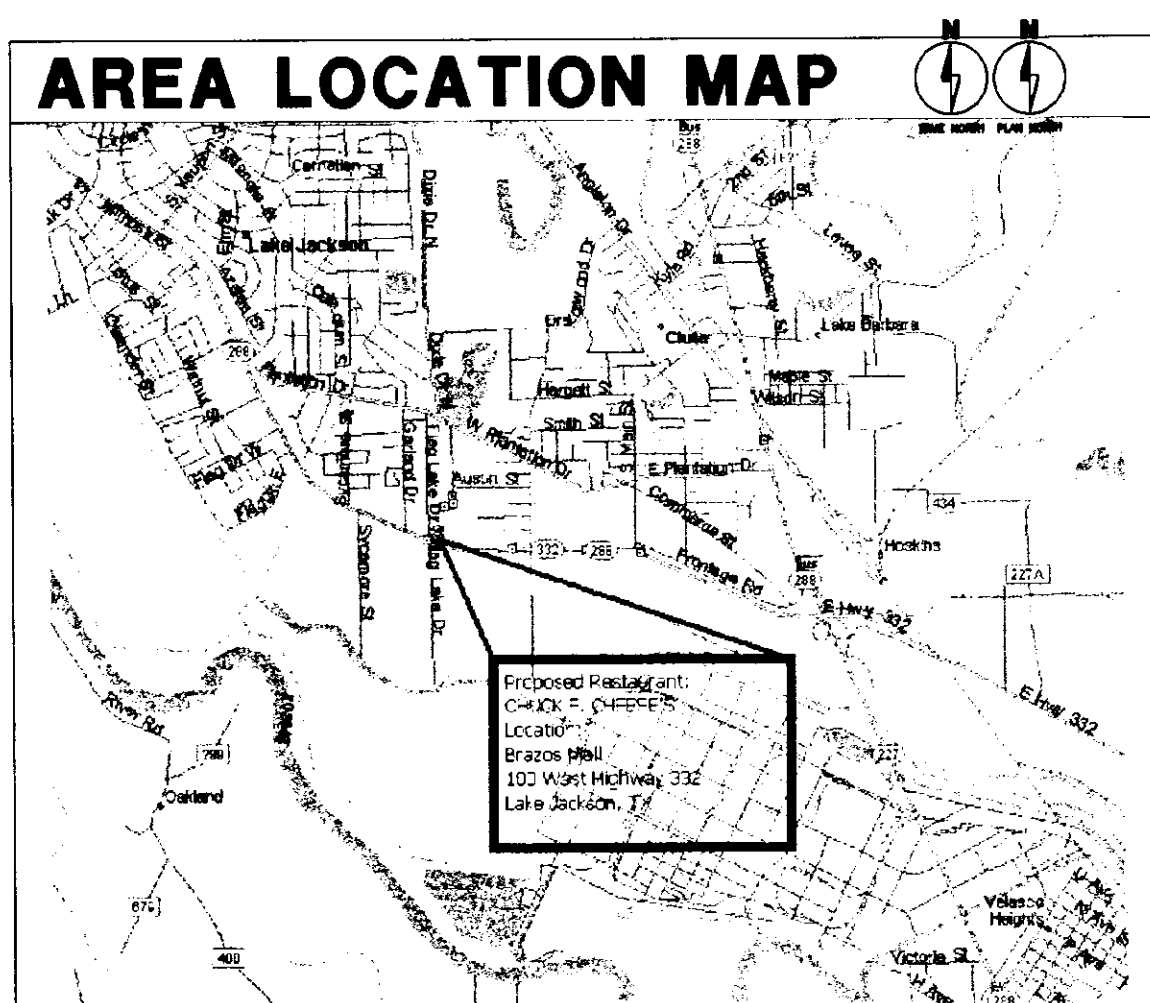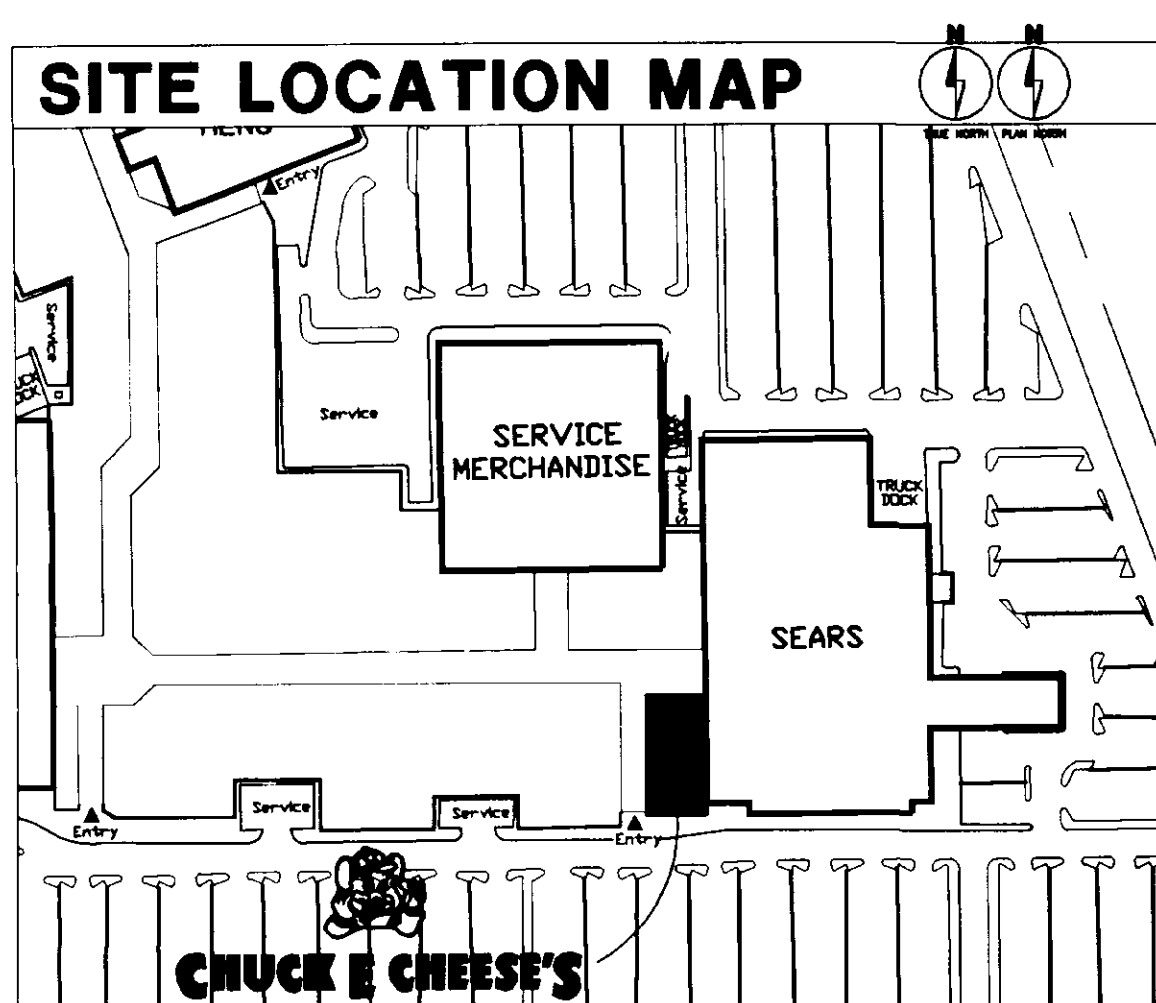

LOCAL CODE INFORMATION	
BUILDING CODE	2000 INTERNATIONAL BUILDING CODE
PLUMBING CODE	2000 INTERNATIONAL PLUMBING CODE
MECHANICAL CODE	2000 INTERNATIONAL MECH. CODE
ELECTRICAL CODE	1999 NATIONAL ELECTRIC CODE
ACCESSIBILITY CODE	T.E.A.B.
OCCUPANCY CLASSIFICATION	GROUP A-2 SMALL ASSEMBLY
TYPE OF CONSTRUCTION	TYPE V
FIRE SPRINKLER SYSTEM	FULLY SPRINKLERED
BUILDING HEIGHT	EXIST. MALL
BUILDING AREA	7,466 SF
SEATING CAPACITY	253

LIST OF CONTACTS:

OWNER
CEC ENTERTAINMENT, INC.
4441 WEST AIRPORT FREEWAY
IRVING, TEXAS 75062
PH: 972-258-8507
FAX:
EMAIL: dhalley@cecentertainment.com

CONTACTS:
DOUG HAILEY

ARCHITECT
C.T. CHANG AND ASSOCIATES, INC.
1010 W. EULESS BLVD., SUITE 110
EULESS, TX 76140
PH: 817-354-6010
FAX: 871-571-1919
EMAIL: CHANG-DW @ SWBELL.NET

CONTACTS:
DANA WENZEL

ELECTRICAL AND PLUMBING ENGINEER
JOSEPH SCHULTES
840 TIMBERTOP COURT
COLORADO SPRINGS, CO 80921
PH: 877-826-0630
FAX:
EMAIL:

CONTACTS:
JOSEPH SCHULTES

INDEX TO DRAWINGS:

SHEET DESCRIPTION	
CS	COVER SHEET, CONTACTS & INDEX
G1.0	GENERAL NOTES
A1.0	FLOOR PLAN
A3.0	REFLECTED CEILING PLAN
A4.0	EXTERIOR ELEVATIONS
A7.1	PLAN DETAILS
A8.0	SCHEDULES
A9.0	FURN., FIXT. & EQUIP. PLAN
ST1	STUDIO 'C'
SP1	SPECIFICATIONS
E1.1	LIGHTING FLOOR PLAN
E1.2	POWER-FLOOR PLAN
E2.2	STUDIO 'C' LIGHTING & POWER
E3.1	SCHEDULES, NOTES AND RISER DIA.
P1.1	PLUMBING FLOOR PLAN & DETAILS
P3.3	PLUMBING DETAILS




ARCHITECTURE - PLANNING - DESIGN
C.T. CHANG & ASSOC. INC.
1010 W. EULESS BLVD., SUITE 110
EULESS, TX 76040
817 354-6010

LAKE JACKSON, TX

CHUCK E. CHEESE'S PIZZA. #576
BRAZOS MALL
100 W. HIGHWAY 332
C. E. C. ENTERTAINMENT, INC.
4441 WEST AIRPORT FREEWAY
IRVING, TEXAS 75062

COVER SHEET - PERMIT SET

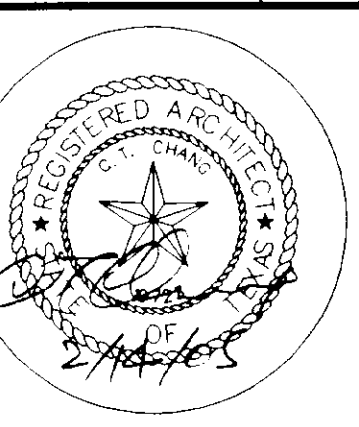

Date
02/14/2005

Revisions

Project Number
SB-10600

Sheet Number

CS
of 1

SHEET NO.
DETAIL NO.
DIRECTION INDICATOR

XY/A-XXX

WALL SECTION OR BUILDING SECTION KEY

DETAIL KEY
REFER SECTION KEY FOR
DESIGNATION INFORMATION

ELEVATION VIEW KEY
REFER SECTION KEY FOR
DESIGNATION INFORMATION

MATERIAL
FINISH

MATERIAL / FINISH KEY

6'-0"

DIMENSION TO FACE OF FRAMING OR
EDGE OF SLAB UNLESS OTHERWISE NOTED

6'-0"

DIMENSION TO CENTERLINE OF COLUMN
OR CENTERLINE OF DIMENSIONED ITEM

1
11-20-2000
OWNER COMMENTS

REVISION TO DRAWING

04/A-501

DETAIL REFERENCES
REFER SECTION KEY FOR
DESIGNATION INFORMATION

ROOM NUMBER
ROOM/SPACE NAME

ROOM NAME / SPACE NUMBER

A

WINDOW DESIGNATION

101

DOOR DESIGNATION

1

COLUMN REFERENCE DESIGNATION

DRAWING TITLE & SCALE INDICATION

DRAWING TITLE

DRAWING NUMBER

DRAWING SCALE

01


FLOOR PLAN

SCALE: 1/4"=1'-0"


1. ALL DEMOLITION SHALL BE PERFORMED IN ACCORDANCE WITH STATE AND LOCAL REGULATIONS-- SECURE REQUIRED DEMOLITION PERMITS-- ARRANGE WITH OWNER AND/OR APPROPRIATE UTILITIES FOR SERVICE SHUTOFFS BEFORE BEGINNING DEMOLITION OPERATIONS.
2. COORDINATE ALL DEMOLITION OPERATIONS WITH OWNER FOR SHUT DOWN PERIODS AND SEQUENCE OF WORK-- PROTECT EXISTING HARDWARE AND DEVICES TO REMAIN.
3. SCHEDULES OF ITEMS TO BE SALVAGED ARE TO BE PROVIDED AND CONFIRMED WITH OWNER, LOCAL AUTHORITIES OR UTILITIES AS APPROPRIATE. ALL ITEMS ARE TO BE TURNED OVER TO THE OWNER LOCAL AUTHORITIES, OR UTILITIES SHALL BE PROTECTED DURING DEMOLITION AND REMOVAL AND SHALL BE DELIVERED TO THE APPROPRIATE PARTY IN UNDAMAGED CONDITION
4. REMOVE ALL DEMOLISHED MATERIALS NOT SCHEDULED FOR SALVAGE AND REUSE OR THOSE TO BECOME PROPERTY OF THE OWNER, LOCAL AUTHORITIES, OR UTILITIES FROM THE SITE ARE TO BE DISPOSED OF IN ACCORDANCE WITH LOCAL REGULATIONS.
5. PATCH/REPAIR/FINISH ALL SURFACES EXPOSED BY DEMOLITION WORK TO MATCH AND ALIGN WITH ADJACENT SURFACES SCHEDULED TO REMAIN AND PREPARED TO RECEIVE NEW FINISHES SPECIFIED.
6. TERMINATE CAP AND REMOVE ALL ABANDONED ELECTRICAL CONDUIT, WIRING BOXES, SWITCHES, ETC. PLUMBING AND PIPING, FIXTURES, ETC. HVAC DUCTWORK, CONTROLS, PIPING, ET. AS REQUIRED.
7. IT IS THE RESPONSIBILITY OF THE TENANT AND THE TENANT'S CONTRACTOR(S), WHEN PREPARING FOR AND PROCEEDING WITH CONSTRUCTION IN THE PREMISES, TO COMPLY WITH ALL REQUIREMENTS OF ALL APPLICABLE LAWS REGARDING HAZARDOUS SUBSTANCES. TENANT SHALL NOT PERMIT THE INSTALLATION OR USE OF ANY HAZARDOUS SUBSTANCES IN ANY COMPONENT OF THE PREMISES DURING IT TENANCY.

1. FOR THE PURPOSE OF THESE DRAWINGS "BY OWNER" SHALL MEAN ITEM PROVIDED BY OWNER, ASSEMBLED AND INSTALLED BY CONTRACTOR AS PART OF THE WORK OF THIS CONTRACT; THE ABBREVIATION "NIC" (NOT IN CONTRACT) SHALL MEAN ITEM PROVIDED AND INSTALLED BY OWNER UNDER SEPARATE CONTRACT.
2. DIMENSIONS ARE TO FACE OF STUD, OR CMU, OR CENTERLINE OF EXISTING COLUMNS OR EDGE OF FOUNDATION, UNLESS NOTED OTHERWISE.
3. THE CONTRACTOR SHALL FULLY ACQUAINT HIMSELF WITH THE CONDITIONS AND REQUIREMENTS OF THE DRAWINGS AND ACCOMPANYING SPECIFICATIONS, INCLUDING OTHER PARTS OF THE PROPOSED CONTRACT DOCUMENTS, AND FULLY UNDERSTAND THE CONDITIONS, DIFFICULTIES AND RESTRICTIONS COMPLETELY, BEFORE EXECUTING THE WORK. THE CONTRACTOR UNDERSTANDS THAT FROM THE BID, DUE TO FAILURE OF THE CONTRACTOR TO FULLY ACQUAINT HIMSELF WITH THE CONSTRUCTION DOCUMENTS, WILL NOT ENTITLE HIM TO ADDITIONAL CONSIDERATION AND/OR COMPENSATION. GENERAL CONTRACTOR SHALL VERIFY ALL DIMENSIONS, GRADES AND CONDITIONS AT SITE PRIOR TO COMMENCING THE WORK.
4. SHOULD THE CONTRACTOR FIND DISCREPANCIES IN, OR OMISSIONS FROM, THE CONSTRUCTION DOCUMENTS, OR BE IN DOUBT AS TO THE MEANING AND INTENTION OF ANY ITS REQUIREMENT, HE SHALL NOTIFY THE OWNER AT ONCE.
5. THE ORGANIZATION OF THE SPECIFICATIONS INTO DIVISIONS, SECTIONS AND PARAGRAPHS AND THE ARRANGEMENT OF THE DRAWINGS ARE NOT INTENDED TO CONTROL THE CONTRACTOR IN DIVIDING THE WORK AMONG SUB-CONTRACTORS OR TO ESTABLISH THE LIMITS AND EXTENT OF WORK TO BE PERFORMED BY A PARTICULAR TRADE. THE GENERAL CONTRACTOR ALONE IS RESPONSIBLE FOR THE COMPLETION OF THE ENTIRE WORK AS DRAWN AND SPECIFIED, COMPLETE IN PLACE AND IN FUNCTIONAL OR OPERATING CONDITION. THE DIVISION OF THE SPECIFICATIONS INTO SECTIONS AND PARAGRAPHS AND ORGANIZATION OF THE DRAWINGS IS FOR CONVENIENCE ONLY AND NOT FOR THE PURPOSE OF LIMITING OR RESTRAINING PERFORMANCE OF ANY PORTION OF THE WORK TO ANY PARTICULAR TRADE.
6. CONTRACTOR TO PROVIDE ELECTRICAL BOXES, CONDUIT AND PULL WIRE FOR SOUND SYSTEM, SECURITY AND FIRE SYSTEM AS SHOWN THE MEP DOCUMENTS.
7. ALL WORK PERFORMED SHALL COMPLY WITH THE CONTRACT DOCUMENTS, DRAWINGS AND SPECIFICATIONS, INCLUDING THESE GENERAL NOTES. THE CONTRACTOR SHALL COORDINATE THE INTENT OF THE GENERAL NOTES WITH ALL THE TRADES.
8. NO DEVIATION FROM CONTRACT DRAWINGS AND SPECIFICATIONS SHALL BE MADE WITHOUT WRITTEN APPROVAL OF THE ARCHITECT.
9. THE STRUCTURAL, MECHANICAL, AND ELECTRICAL DRAWINGS ARE SUPPLEMENTARY TO THE ARCHITECTURAL DRAWINGS. IT SHALL BE THE RESPONSIBILITY OF THE CONTRACTOR TO CHECK WITH THE ARCHITECTURAL DRAWINGS BEFORE THE INSTALLATION OF STRUCTURAL, MECHANICAL AND ELECTRICAL WORK. SHOULD THERE BE A DISCREPANCY BETWEEN THE ARCHITECTURAL DRAWINGS AND THE CONSULTING ENGINEERS' DRAWINGS THAT WOULD CAUSE AN AWKWARD INSTALLATION, IT SHALL BE BROUGHT TO THE ARCHITECT'S ATTENTION FOR CLARIFICATION PRIOR TO INSTALLATION OF SAID WORK. ANY WORK INSTALLED IN CONFLICT WITH THE ARCHITECTURAL DRAWINGS SHALL BE CORRECTED BY THE CONTRACTOR AT HIS EXPENSE AND AT NO ADDITIONAL COST TO THE OWNER OR ARCHITECT.

20. WIRING WITHIN CONCEALED SPACES SHALL COMPLY WITH LOCAL CODES.
21. CONTACT BETWEEN DISSIMILAR METALS SHALL BE PROTECTED. REFER TO PROJECT SPECIFICATIONS.
22. ALL DOOR SIZES SHOWN ON DOOR SCHEDULE ARE OPENING SIZES. ALLOWANCE FOR THRESHOLDS, ETC. SHALL BE DEDUCTED. FRAMES SHALL BE REINFORCED WHERE REQUIRED FOR CLOSURES, STOPS AND HARDWARE.
23. THE MAXIMUM EFFORT TO OPERATE DOORS SHALL NOT EXCEED 8-1/2 POUNDS FOR EXTERIOR DOORS AND 5 POUNDS FOR INTERIOR DOORS.
24. ALL LEGAL EXIT DOORS SHALL BE OPERABLE FROM THE INSIDE WITHOUT THE USE OF A KEY OR ANY SPECIAL KNOWLEDGE OR EFFORT AND SHALL SWING IN THE DIRECTION OF EGRESS. PROVIDE EXIT SIGNS AS REQUIRED BY THE BUILDING OFFICIALS. SPECIAL LOCKING DEVICES SHALL BE OF AN APPROVED TYPE.
25. DOORS EQUIPPED WITH PANIC HARDWARE SHALL BE OPERABLE WITH A FORCE OF 15 LBS. AS APPLIED IN THE DIRECTION OF EGRESS TO THE BAR.
26. EGRESS DOORS SHALL BE OPERABLE UNDER A TOTAL PRESSURE OF NOT GREATER THAN 15 LBS.
27. ALL PUBLIC LIGHT SWITCHES, FIRE ALARMS AND OTHER PUBLIC CONTROL SWITCHES SHALL BE MOUNTED AT 4'-0" ABOVE THE FINISH FLOOR.
28. INSTALL METAL CORNER BEADS AT ALL EXPOSED WALLBOARD EDGES. INSTALL CASING BEADS WHEREVER WALLBOARD, PLASTER, ETC. ABUTS A DISSIMILAR FINISH MATERIAL AND PROVIDE SEALANT AS REQUIRED.
29. INTERIOR FINISHES SHALL COMPLY WITH LOCAL CODES.
30. CONTRACTOR SHALL PROVIDE AND INSTALL ALL STIFFENERS, BRACING, BLOCKING, BACKING, HANGERS, BACK-UP PLATES AND SUPPORTING BRACKETS REQUIRED FOR THE INSTALLATION OF ALL CASEWORK, TOILET ROOM ACCESSORIES, FIXTURES AND PARTITIONS AND ALL WALL MOUNTED OR SUSPENDED MECHANICAL, ELECTRICAL, OR MISCELLANEOUS EQUIPMENT AND FURNISHINGS.
31. EXIT PATH LIGHTING SHALL BE PROVIDED FOR HALLWAY, EXIT PASSAGEWAY AND EGRESS TO A PUBLIC WAY ANY TIME THE BUILDING IS OCCUPIED.
32. EMERGENCY LIGHTING SHALL BE PROVIDED GIVING A VALUE OF ONE FOOT CANDLE MINIMUM AT FLOOR LEVEL IN ALL EXIT CORRIDORS AND STAIR SHAFTS.
33. ALL EXIT LIGHTING AND SIGNS SHALL HAVE SIX INCH HIGHER LETTERS ON A CONTRASTING BACKGROUND.
34. EXIT WAYS AND EXIT SIGNS SHALL BE ILLUMINATED WITH TWO 15W LAND-RECYCLATE CIRCUITS. THE ILLUMINATION SHALL NORMALLY BE PROVIDED BY THE PREMISES WIRING SYSTEM. ONE OF EACH SHALL BE SEPARATED FROM ALL OTHER CIRCUITS IN THE BUILDING, AND INDEPENDENTLY CONTROLLED.
35. WHENEVER THE BUILDING IS OCCUPIED, EXIT SIGNS SHALL BE LIGHTED SO THAT THEY ARE CLEARLY VISIBLE.
36. FIRE-RESISTIVE WALLS AND PARTITIONS MAY HAVE OPENINGS FOR STEEL ELECTRICAL OUTLET BOXES NOT EXCEEDING 16 SQUARE INCHES IN AREA, PROVIDED THE AGGREGATE AREA OF SUCH OPENINGS IS NOT MORE THAN 100 SQUARE INCHES FOR ANY 100 SQUARE FEET OF WALL OR PARTITION AREA. "OUTLET BOXES" ON OPPOSITE SIDES OF WALLS AND PARTITIONS SHALL BE SEPARATED BY A HORIZONTAL DISTANCE OF AT LEAST 24 INCHES.
37. INTERIOR WALL AND CEILING FINISH FLAME-SPREAD RATING SHALL BE AS REQUIRED BY LOCAL CODES.
38. TENANT'S LEASED PREMISES MUST COMPLY WITH TITLE III OF THE AMERICANS WITH DISABILITIES ACT (ADA). COMPLIANCE WILL INCLUDE, BUT NOT BE LIMITED TO, THE DESIGN, CONSTRUCTION AND/OR ALTERATION OF THE LEASED PREMISES. UPON COMPLETION OF WORK, TENANT OR TENANT'S ARCHITECT MUST SUPPLY TO LANDLORD A LETTER, SATISFACTORY TO THE LANDLORD, STATING THAT THE LEASED PREMISES HAVE BEEN DESIGNED AND CONSTRUCTED IN ACCORDANCE TO AND ARE IN COMPLIANCE WITH THE ADA.
39. CONTRACTOR TO SUBMIT SIGN MANUFACTURERS SHOP PLANS FOR APPROVAL. SIGN MUST BE COMPLIANCE WITH LEASE EXHIBIT.
40. TENANT'S GENERAL CONTRACTOR TO CHECK IN WITH MALL OPERATING MANAGER PRIOR TO WORK START.
41. CONTRACTOR TO PROVIDE TEMPORARY CONSTRUCTION BARRICADE PRIOR TO COMMENCEMENT OF CONSTRUCTION, PER THE INSTRUCTIONS OF THE LOCAL GENERAL GROWTH AUTHORITY. DO NOT FASTEN TO MALL FINISH MATERIAL.
42. CONTRACTOR TO REPAINT AND/OR REPAIR LANDLORD PROPERTY (NEUTRAL PIERS, BULKHEAD, REAR CORRIDOR, ETC.) DAMAGED DURING TENANT IMPROVEMENTS.
43. CONTRACTOR SHALL PERFORM FIRST-CLASS WORKMANSHIP. ACCEPTANCE CONTINGENT UPON LANDLORD APPROVAL.
44. ALL REUSED MATERIAL & EQUIPMENT MUST BE REFURBISHED TO "LIKE NEW" CONDITION.
45. TENANT STOREFRONT MUST BE SELF SUPPORTED. STOREFRONT CAN NOT BE SUSPENDED FROM MALL SOFFIT.
46. DEMISING PARTITIONS MUST BE OF FIRECODE "X" SHEETROCK, TAPED AND SEALED AIRTIGHT TO DECK ABOVE.

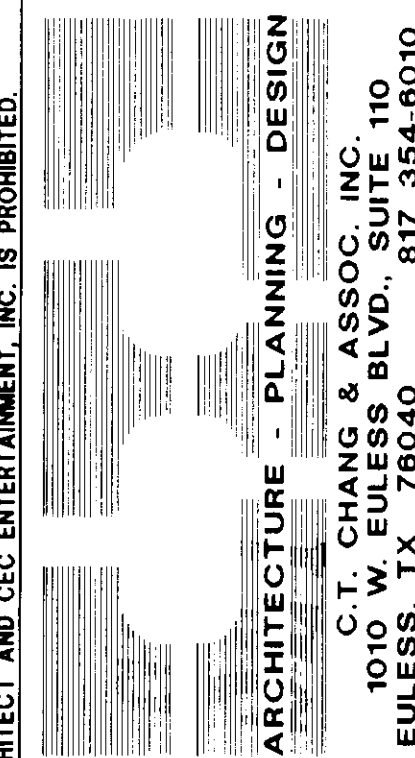


CHUCK E. CHEESE'S PIZZA.
BRAZOS MALL
100 W. HIGHWAY 332
C. E. C. ENTERTAINMENT, INC.
4441 WEST AIRPORT FREEWAY
DALLAS, TEXAS 75206

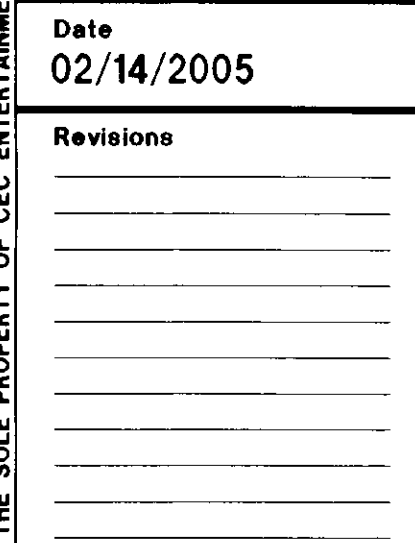


Sheet Number
G1.0
of 1

THESE DOCUMENTS ARE THE SOLE PROPERTY OF CEC ENTERTAINMENT, INC. ANY COPYING OR USE OF THESE DOCUMENTS FOR ANY PURPOSE OTHER THAN CONSTRUCTION OF THIS PROJECT WITHOUT EXPRESSED WRITTEN PERMISSION OF THE ARCHITECT AND CEC ENTERTAINMENT, INC. IS PROHIBITED.

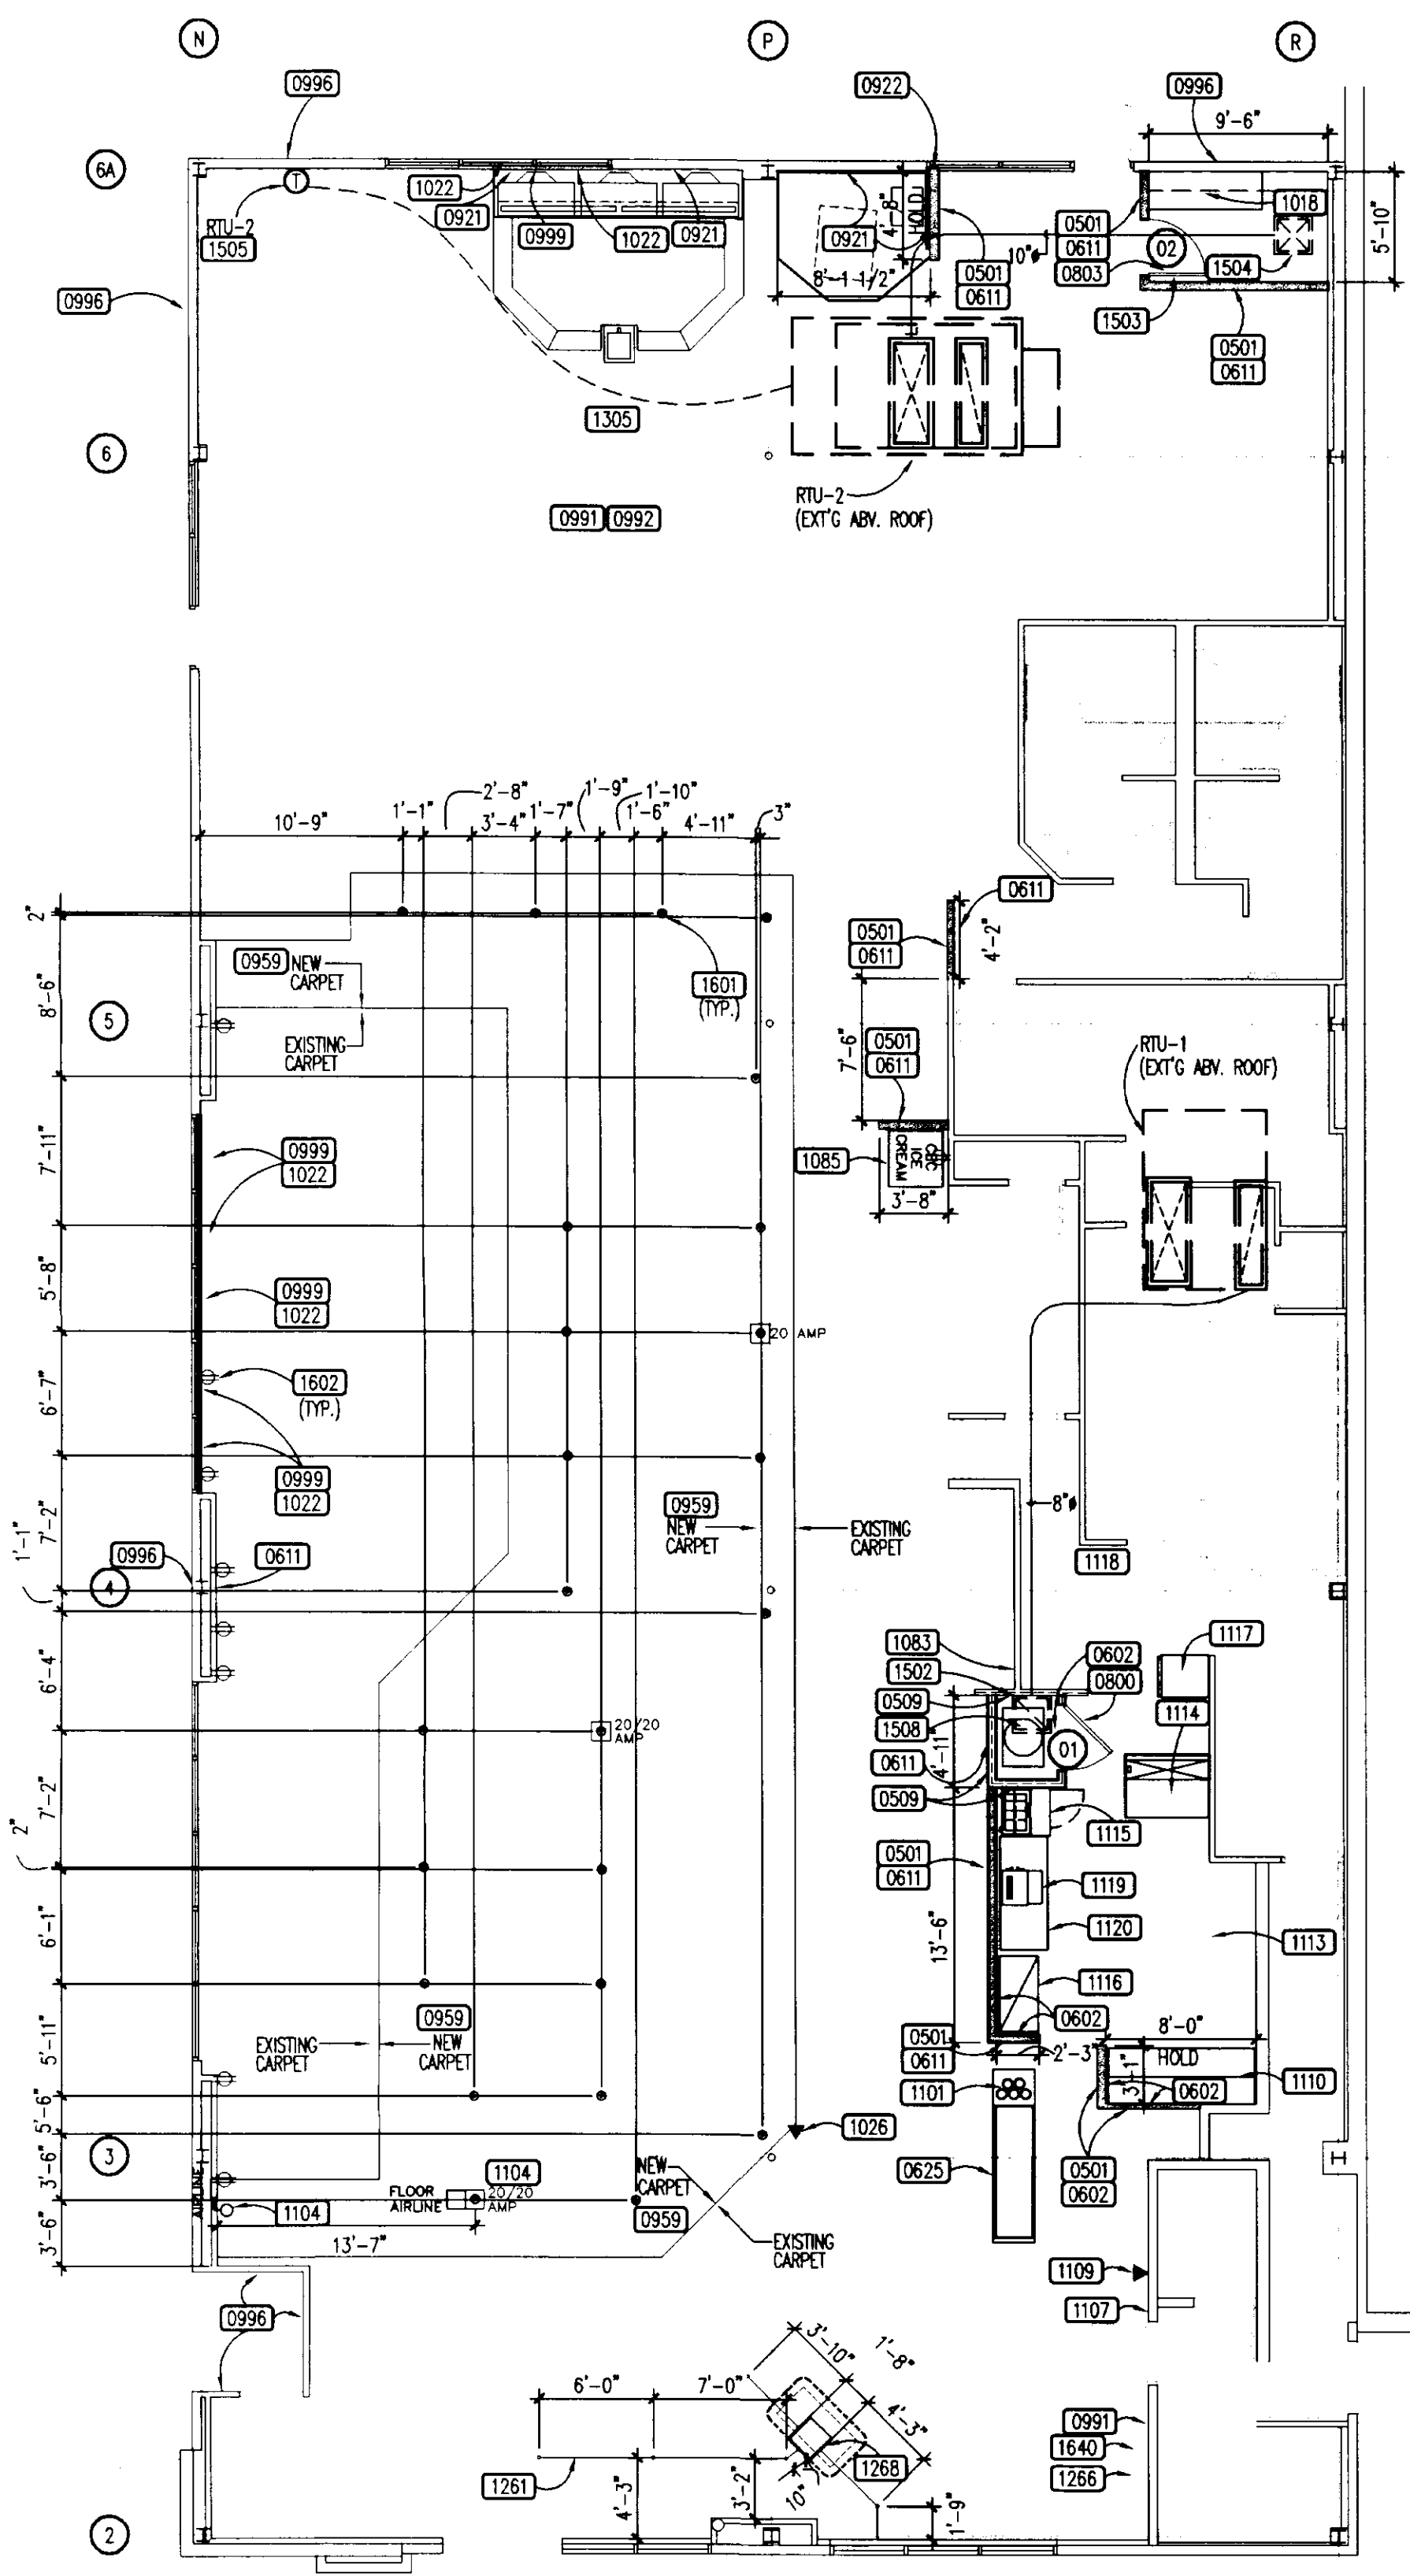

01 FLOOR PLAN
SCALE: 1/8" = 1'-0"

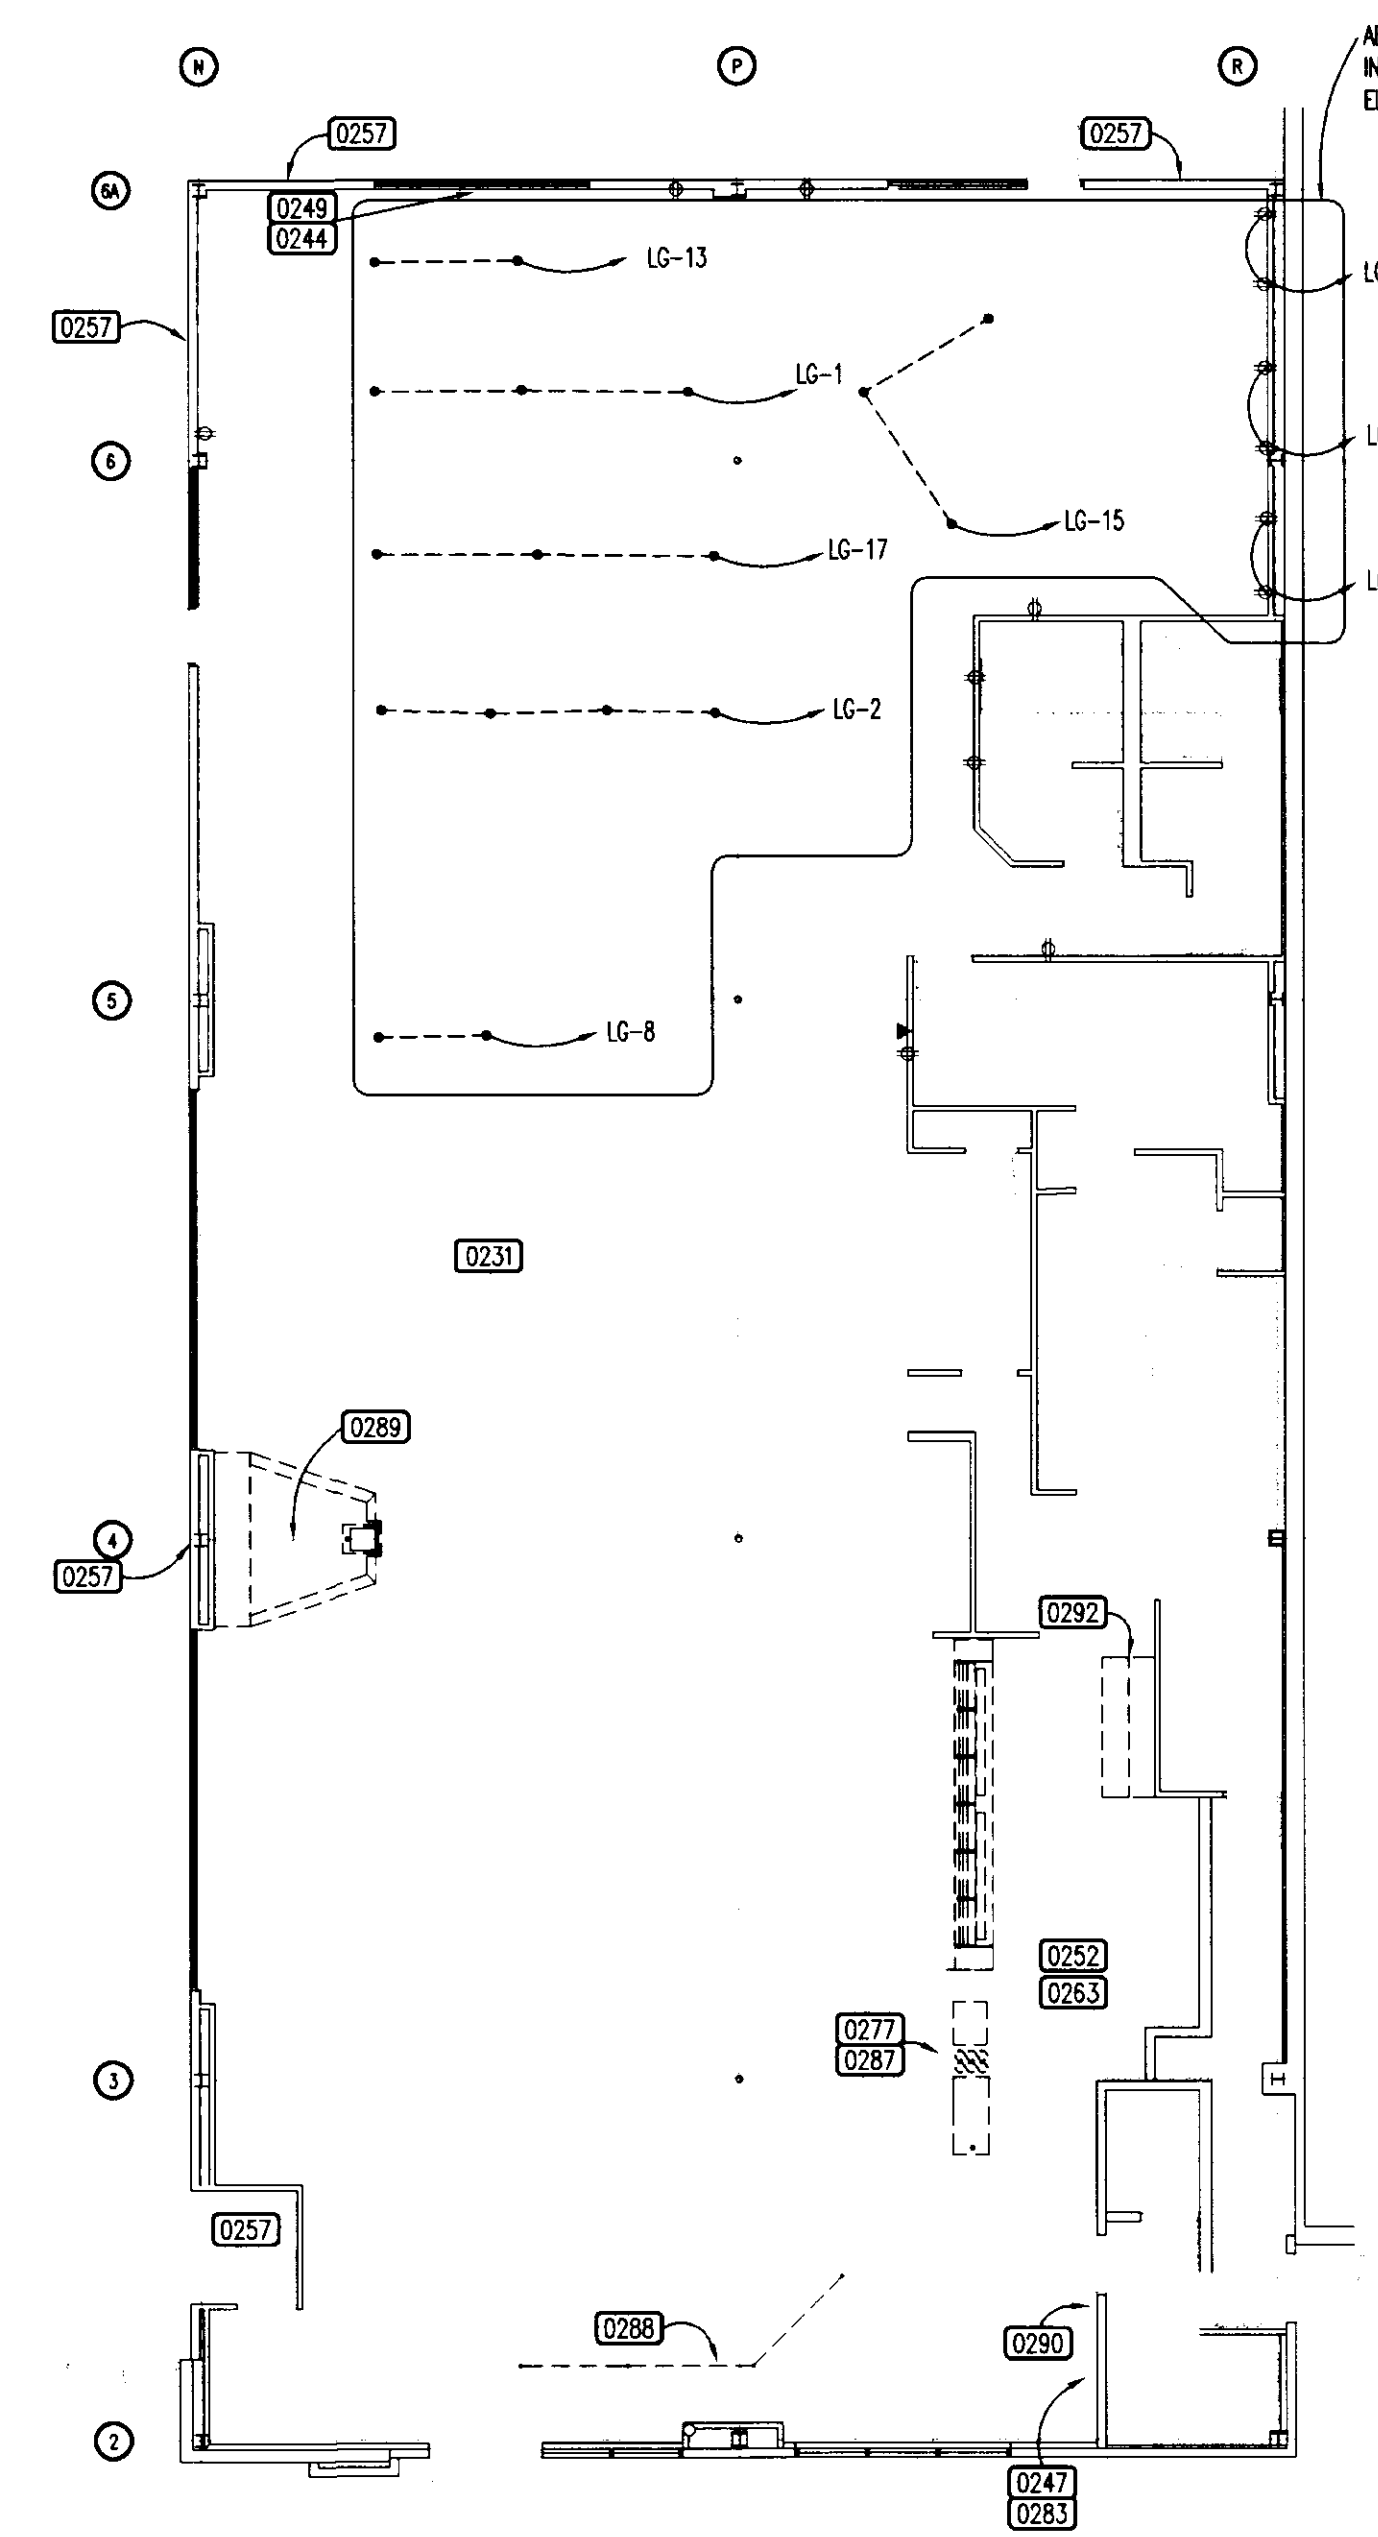

02 DEMOLITION PLAN
SCALE: 3/32" = 1'-0"

GENERAL DEMOLITION NOTES:


- Beginning of demolition means installer accepts existing conditions.
 - Demolish indicated structures and fixtures in an orderly and careful manner.
 - Protect existing landscape materials, appurtenances, and structures which are not to be demolished.
 - Erect weatherproof closures for exterior openings created by demolition work.
 - Promptly remove and dispose of contaminated, vermin infested, or dangerous materials.
 - Do not burn or bury materials on site.
 - Remove all floor finishes down to substrate.
 - Remove walls and structures down to surface which may be refinished.
 - Do not cut structural members until adequate bracing has been installed.
 - Where the scope of work requires penetration of the existing slab, the G/C shall verify existing slab's construction type. Do not saw cut conc. slab, core drill only. Where a slab on grade is to be found, the G/C shall patch, repair, and install reinforcing #5 x 18" dowels with 5' embedment @ 18" o.c. along perimeter of new work. G/C to notify owner if a structurally supported slab is to be found existing. Do not cut any portion of the slab's structural reinforcing. The G/C & his Sub-Contractors shall maintain the integrity of the existing slab.
- Mechanical Demolition Notes:**
- Disconnect, remove, and cap designated utilities and fixtures within demolition areas.
 - Mark location of disconnected utilities.
- Electrical Demolition Notes:**
- Remove abandoned wiring to source of supply.
 - Verify that abandoned wiring and equipment serves only abandoned facilities.
 - Coordinate utility service outages with Utility Company.
 - Cut conduit flush with or beneath walls and floors, and refinish surfaces.
- Contaminated materials:**
- When encountered, inform owner of presence of contaminated materials.
 - Contaminated materials are to be removed by others.
 - Verify that previously removed materials are acceptable prior to commencement of demolition work.

FLOOR PLAN NOTES: 0000

- SECTION 2 DEMOLITION/SITEWORK/REMOVAL**
- 0231 REMOVE DECOR ITEMS (WALL SCONES, ARTWORK, ETC.) PER DECOR SCHEDULE UNLESS NOTED OTHERWISE. REINSTALL BY DV. DECOR SHELVES AND ARTIFACTS ARE TO REMAIN IN PLACE. PATCH AND REPAIR SURFACE AS NEEDED FOR NEW WORK.
- 0244 REMOVE EXISTING THERMOSTAT. SAVE FOR RELOCATION.
- 0247 REMOVE EXISTING MENU BOARD & PORTION OF WALL AS REQUIRED FOR INSTALLATION OF NEW LIGHTED 3-PIECE RECESSED MENU BOARD.
- 0249 REMOVE EXISTING MARLITE AND CHAIR RAIL. PREPARE FOR NEW WORK.
- 0252 REMOVE 6" TABLE. SAVE FOR RELOCATION.
- 0257 REMOVE TWO SILK PLANTS, HOLLYWOOD & ITALY POSTCARDS, AND ENTRY DECOR.
- 0263 REMOVE DOUGH ROLLER. SAVE FOR RELOCATION.
- 0277 REMOVE EXISTING PASTA WELL AND REFRIGERATED PAN FROM SALAD BAR AS INDICATED.
- 0283 REMOVE EXISTING SHELVING.
- 0287 REMOVE EXISTING BUFFET CABINET AND WARMERS.
- 0288 REMOVE EXISTING ROPE & STANCHION AS INDICATED. PATCH & REPAIR FOR NEW MATCH EXISTING.
- 0289 DEMO OLD BLUE SCREEN (AFTER GAMES DETERMINES ANY USABLE ITEMS). PATCH AND PREPARE FOR NEW WORK.
- 0290 REMOVE PHONE AND SAVE FOR RELOCATION.
- 0292 REMOVE EXISTING PIZZA MAKE TABLE EQUIPMENT TO BE RELOCATED.
- SECTION 5 METAL**
- 0501 INSTALL NEW FULL HEIGHT PARTITION TO 6" ABOVE CEILING W/ 3-5/8" METAL STUDS @ 16" O.C. MAX. W/ 5/8" CYP. BD. BOTH SIDES. FINISH AS INDICATED. SEE SHEET A7.1.
- 0509 CONSTRUCT NEW PARTITION TO 6" ABOVE CEILING W/ 3-5/8" METAL STUDS @ 16" O.C. MAX. W/ 5/8" CYP. BD. BOTH SIDES. PROVIDE FULL BATT INSULATION. FINISH TO MATCH ADJACENT SEE SHT. A7.1.
- SECTION 6 WOOD & PLASTICS**
- 0602 SUPPLY AND INSTALL NEW FRP & QUARRY TILE BASE (TILE BASE CAN BUTT EXISTING QUARRY FLOOR). REF. SHT. A8.0 FOR SPECS.
- 0611 ADD NEW "MORNING HAZE" SINGLE GROOVE MARLITE W/ CHAIR RAIL AND BASE TO WALLS. FINISH TO MATCH EXISTING.
- 0625 REFRAME AND MODIFY CORIAN TOP FOR NEW OWNER PROVIDED 2'X 7' INSULATED SALAD PAN.
- SECTION 8 DOORS & WINDOWS**
- 0800 PROVIDE NEW HOLLOW METAL DOOR. INSTALL 1" X 2" VENT THROUGH DOOR 12" A.F.F. REF. SHT. A8.0 FOR DOOR SCHEDULE.
- 0803 PROVIDE & INSTALL NEW SOLID CORE, LAMINATED COVERED DOOR & HARDWARE. (LAMINATE MUST BE FACTORY INSTALLED WILSONART HOLLYBERRY RED #0-307-76). SEE DOOR & HARDWARE SCHEDULE FOR SPECS.
- SECTION 9 FINISHES**
- 0905 PAINT COMPRESSOR ROOM DOOR WHITE.
- 0921 PREPARE SURFACE AS REQUIRED AND PAINT "FLAT BLACK." REF. SHEET A8.0.
- 0922 COVER END OF WALL AT GLASS WITH BRONZE BREAK METAL. REF. SHEET A7.1.
- 0959 INSTALL MATCHING CARPET TO PATCH AS REQUIRED FOR OUTLETS. USE SEAM SEALER.
- 0991 PATCH/PRIME AS REQUIRED AND PAINT (NOT APPLICABLE AT FIRE EXITS) SHERWIN WILLIAMS "CORSEAN PURPLE" SW #825. REF. SHEET A8.0. LOCATIONS TO BE DETERMINED BY OWNER.
- 0992 PATCH/PRIME AS REQUIRED AND PAINT FOR UPPER WALL THROUGHOUT-UNLESS NOTED OTHERWISE-INCLUDING RESTROOMS AND FIRE EXIT DOORS & FRAMES, SHERWIN WILLIAMS "WHITE WOOL" SW 1354. PATCH TEXTURE TO MATCH EXISTING.
- 0996 PATCH, TEXTURE, TOUCH UP AND PAINT COLOR. MATCH EXISTING UNLESS NOTED OTHERWISE.
- 0999 BLOCK OUT EXISTING STOREFRONT FLUSH W/ 5/8" CYP. BD. OVER FLOORING CHANNELS AS REQUIRED. TEXTURE AND PAINT AS INDICATED. MARLITE & CHAIR RAIL TO REMAIN BELOW.
- SECTION 10 SPECIALTIES**
- 1018 INSTALL NEW/RELOCATED TECH ROOM BENCH & SHELVING, AS INDICATED. SEE SHT. A7.1.
- 1022 INSTALL 45 1/2" X 68" GRAPHIC (DECOR) PANEL TO INSIDE THE INSIDE GLASS FACING OUT TO MALL. REF. SHEET A7.1 FOR DETAILS.
- 1026 INSTALL PHONE JACK FOR TOWN DISPENSER. RUN CONDUIT WITH PULL CHORD BACK TO TELEPHONE BOARD.
- 1083 INSTALL NEW MARKETING LIGHT BOX AS INDICATED AT 5' AFF TO BOTTOM. ADD POWER AS REQUIRED.
- 1085 NEW ICE CREAM MACHINE. ADD POWER AS REQUIRED-DEDICATED CIRCUIT.
- SECTION 11 EQUIPMENT**
- 1101 INSTALL NEW OWNER PROVIDED 2' X 7' INSULATED SALAD PAN. CUT 5 EACH RADIUS OPENINGS AT END OF SALAD PAN FOR CONDIMENTS. G/C TO COORDINATE W/MILLWORK.
- 1104 INSTALL NEW AIR LINE FOR GAMES AS INDICATED.
- 1107 INSTALL COTTON CANDY HANGER (NO GREEN PLATES) 6" INSIDE HEADER TIGHT TO CEILING. REF. SHEET A7.1.
- 1109 EXISTING PHONE AS RELOCATED. INSTALL @ 48" A.F.F.
- 1110 PIZZA MAKE TABLE AS RELOCATED. PROVIDE POWER AS REQUIRED. REF. SHT. E1.2.
- 1113 OPERATIONS TO CHANGE DIRECTION FLOW ON EXISTING OVEN. MODIFY POWER AS REQUIRED.
- 1114 CONTRACTOR TO INSTALL NEW OWNER PROVIDED 4' 6" LONG CUSTOM CUT TABLE WITH OVER SHELVES AND WARMER. PROVIDE POWER AS REQUIRED. REF. SHEET E1.2.
- 1115 G/C TO INSTALL NEW OWNER PROVIDED 28" SANDWICH TABLE AND 2' WALL SHELF. PROVIDE POWER AS REQUIRED. REF. SHT. E1.2.

- 1116 G/C TO INSTALL NEW OWNER PROVIDED 2' X 3' METRO PROOFING RACK, 4 SHELVES W/ CASTERS. POWER AS REQUIRED. REF. E1.2.
- 1117 G/C TO INSTALL NEW OWNER PROVIDED SINGLE DOOR REACH IN FREEZER. POWER AS REQUIRED. REF. E1.2.
- 1118 G/C TO INSTALL NEW OWNER PROVIDED FRYER. T.B.D.
- 1119 DOUGH ROLLER AS RELOCATED. PROVIDE POWER AS REQUIRED. REF. E1.2.
- 1120 RELOCATED 6' TABLE. PROVIDE POWER AS REQUIRED. REF. SHEET E1.2.
- SECTION 12 FURNISHINGS**
- 1261 REUSE EXISTING RED VELVET ROPES AND STANCHIONS TO RECONFIGURE. NO CHECK AREA AS SHOWN ON THIS SHEET. CONTRACTOR TO PROVIDE TWO BRASS WALL PLATES WITH 6" X 8" ANODIZED PLATE UNDERNEATH AND TWO EACH 3'-6" RED VELVET ROPE. REFER TO DETAIL SHEET A7.1.
- 1266 INSTALL OWNER FURNISHED PROMO CUP CADDY.
- 1268 INSTALL NEW KIDCHECK STAND & KIDCHECK BLACK LIGHT BOX SUPPLIED BY OWNER & INSTALLED BY G/C. SEE HANGING DETAIL SHT. A7.1.
- SECTION 13 SPECIAL CONSTRUCTION**
- 1305 INSTALL NEW OWNER PROVIDED STUDIO "C" 2000 PROP & EQUIPMENT AS INDICATED. PROVIDE POWER AS REQUIRED. REF. SHEET ST1.0 & E2.2. PAUL TENEYUCA TO REUSE EXISTING BLUE SCREEN AND AUDIO COMPONENTS. SEE SHEET ST1.1 FOR DETAILS.
- SECTION 15 MECHANICAL**
- 1502 INSTALL 14" X 10" DEFLECTION, SLOTTED RETURN GRILLE, TITUS 56 FL, IN CEILING PANEL. EXTEND 8" DUCT TO RTU-1 RETURN AIR PLENUM, ABOVE CEILING.
- 1503 UNDERCUT DOOR 1 1/2" FOR RETURN AIR.
- 1504 INSTALL 24" X 24" 4-WAY FIXED LOUVER CEILING DIFFUSER, TITUS TWS-AA, IN CEILING GRID. EXTEND 10" INSULATED DUCT TO RTU-2 SUPPLY AIR PLENUM, ABOVE CEILING. ADJUST FOR 200 CFM SUPPLY AIR.
- 1505 RELOCATED T-STAT FOR RTU-2.
- 1508 INSTALL NEW COMPRESSOR AS INDICATED. CONNECT TO EXISTING DRAIN. (V.I.F.)
- SECTION 16 ELECTRICAL**
- 1601 PROVIDE NEW DUPLEX FLOOR OUTLETS, TWO (2) OUTLETS PER 20 AMP. CIRCUIT. (FIELD VERIFY LOCATION AND QUANTITY)
- 1602 PROVIDE NEW DUPLEX WALL OUTLETS AT 18" AFF THREE (3) OUTLETS PER 20 AMP. CIRCUIT. (FIELD VERIFY LOCATION AND QUANTITY) PLATES SHALL BE LEVITON #0703-EN, RECEPTACLES LEVITON #062506.
- 1640 INSTALL NEW OWNER PROVIDED 3-PIECE LIGHTED "MENU BOARD". MENU BOARDS TO BE CENTERED IN SPACE @ 24" ABOVE CHAIR RAIL W/ 4" GAP BETWEEN CENTER AND TWO SIDE PANELS. G.C. TO PROVIDE POWER AS REQUIRED.

KEY	
---	EXISTING WALL TO REMAIN
---	NEW 3-5/8" STUD WALL TO 6" ABOVE C.G. U.N.O.
---	DEMOLITION WORK
---	STUD WALL W/BATT INSULATION
---	EXISTING HALF-WALLS
---	EXISTING HEADER
---	NEW HALF-WALLS
---	NEW HEADER

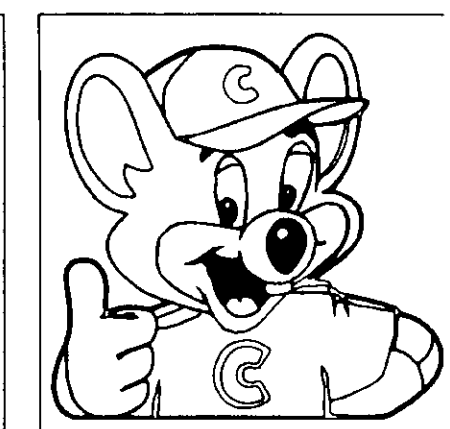


ARCHITECTURE PLANNING & DESIGN
C. E. C. ENTERTAINMENT, INC.
1010 W. EULESS BLVD., SUITE 110
EULESS, TX 76040
817.354.8010

CHUCK E. CHEESE'S PIZZA. #576
BRAZOS MALL
100 W. HIGHWAY 332
C. E. C. ENTERTAINMENT, INC.
4441 WEST AIRPORT FREEWAY
IRVING, TEXAS 75062

LAKE JACKSON, TX

DIMENSIONED FLOOR PLAN

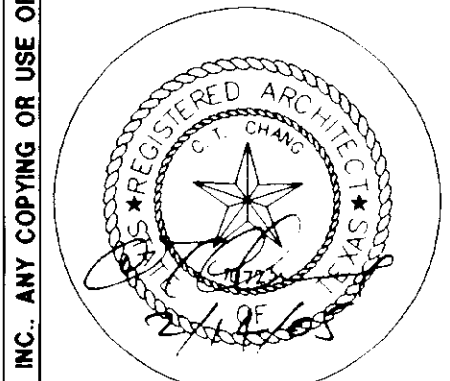




Date
02/14/2005

Revisions

Project Number
SB-10600

Sheet Number
A1.0
of 6

THESE DOCUMENTS ARE THE SOLE PROPERTY OF CEC ENTERTAINMENT, INC. ANY COPYING OR USE OF THESE DOCUMENTS FOR ANY PURPOSE OTHER THAN CONSTRUCTION OF THIS PROJECT WITHOUT EXPRESSED WRITTEN PERMISSION OF THE ARCHITECT AND CEC ENTERTAINMENT, INC. IS PROHIBITED.

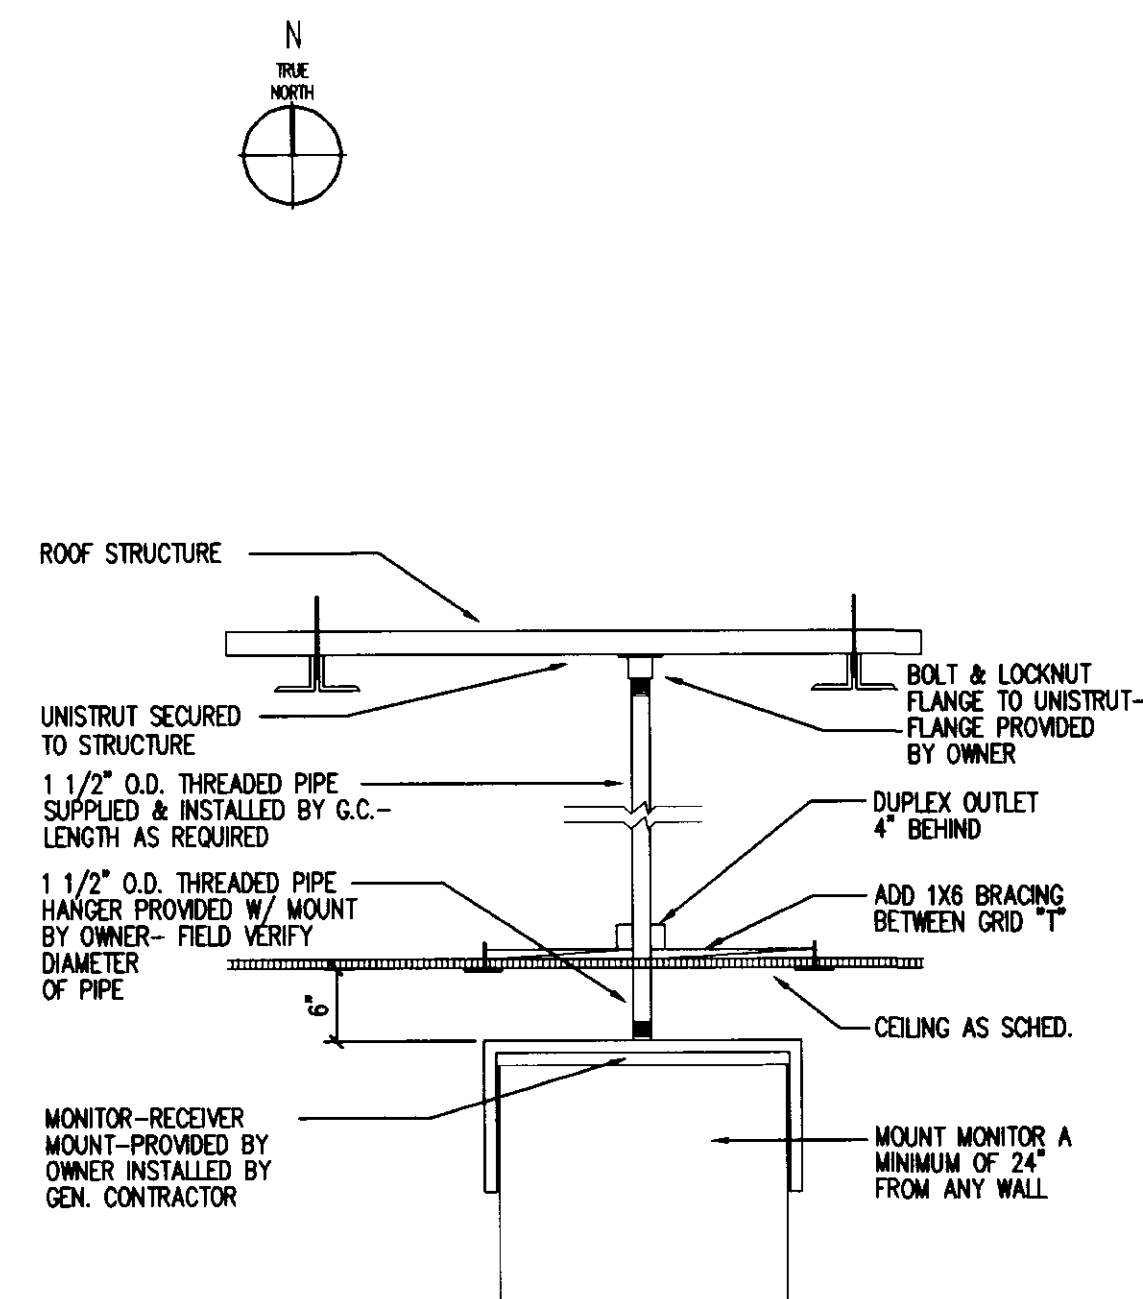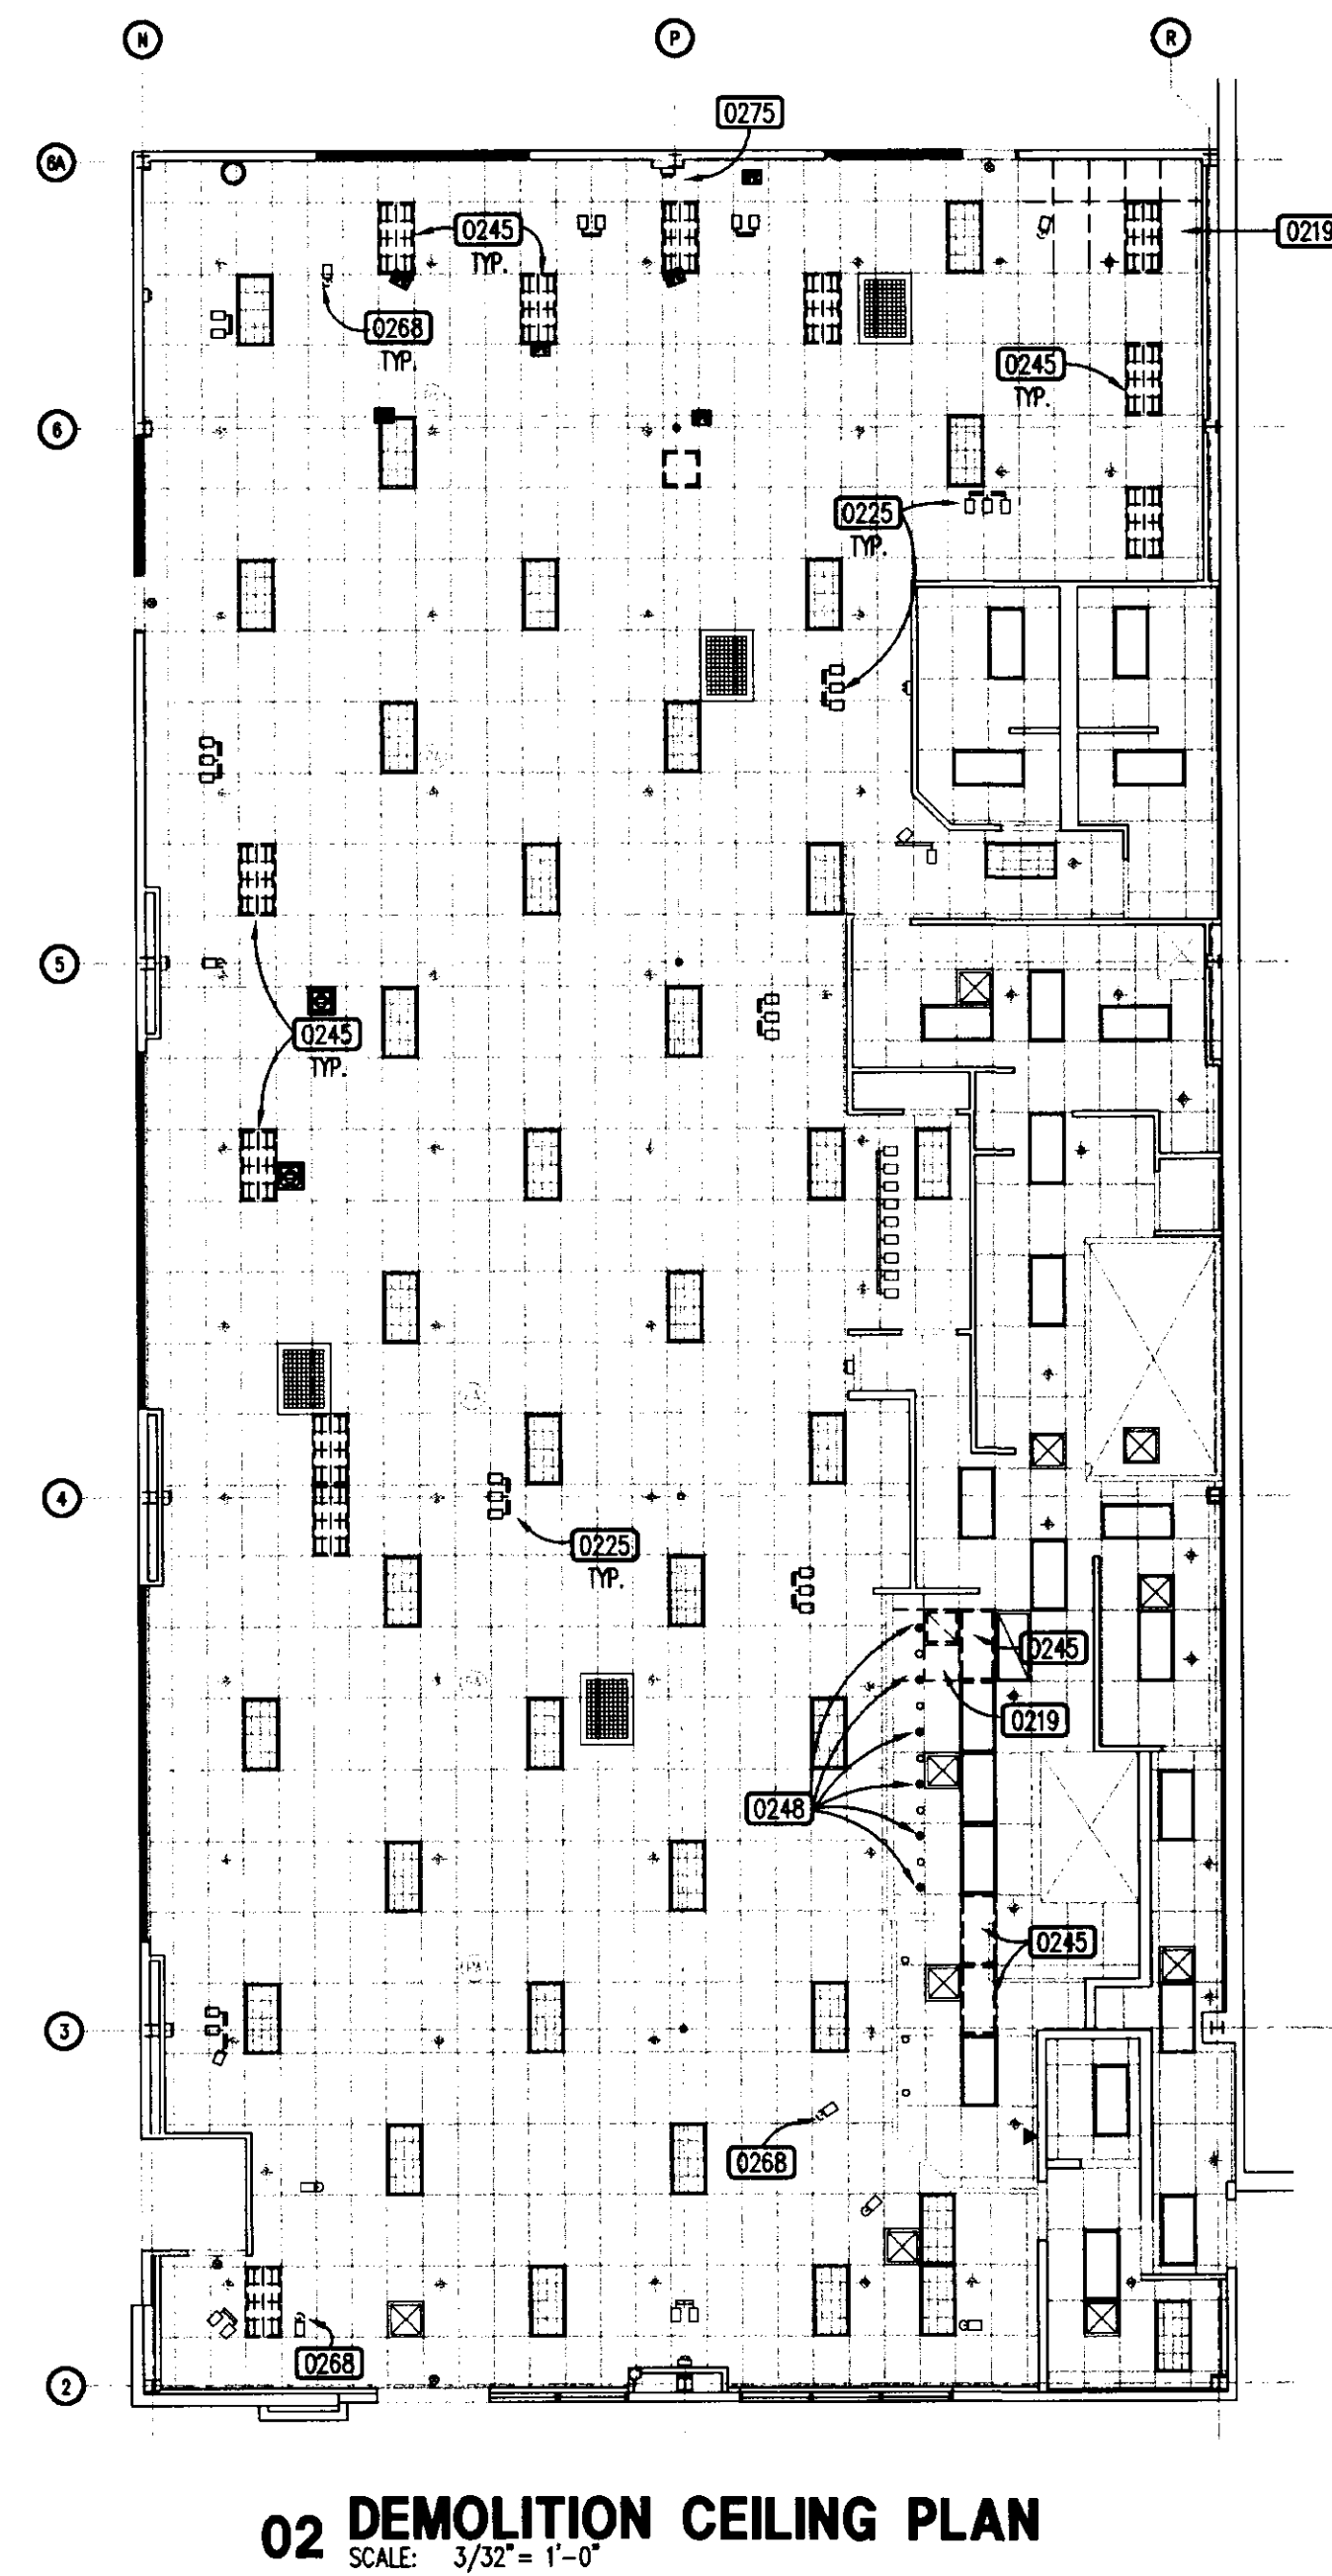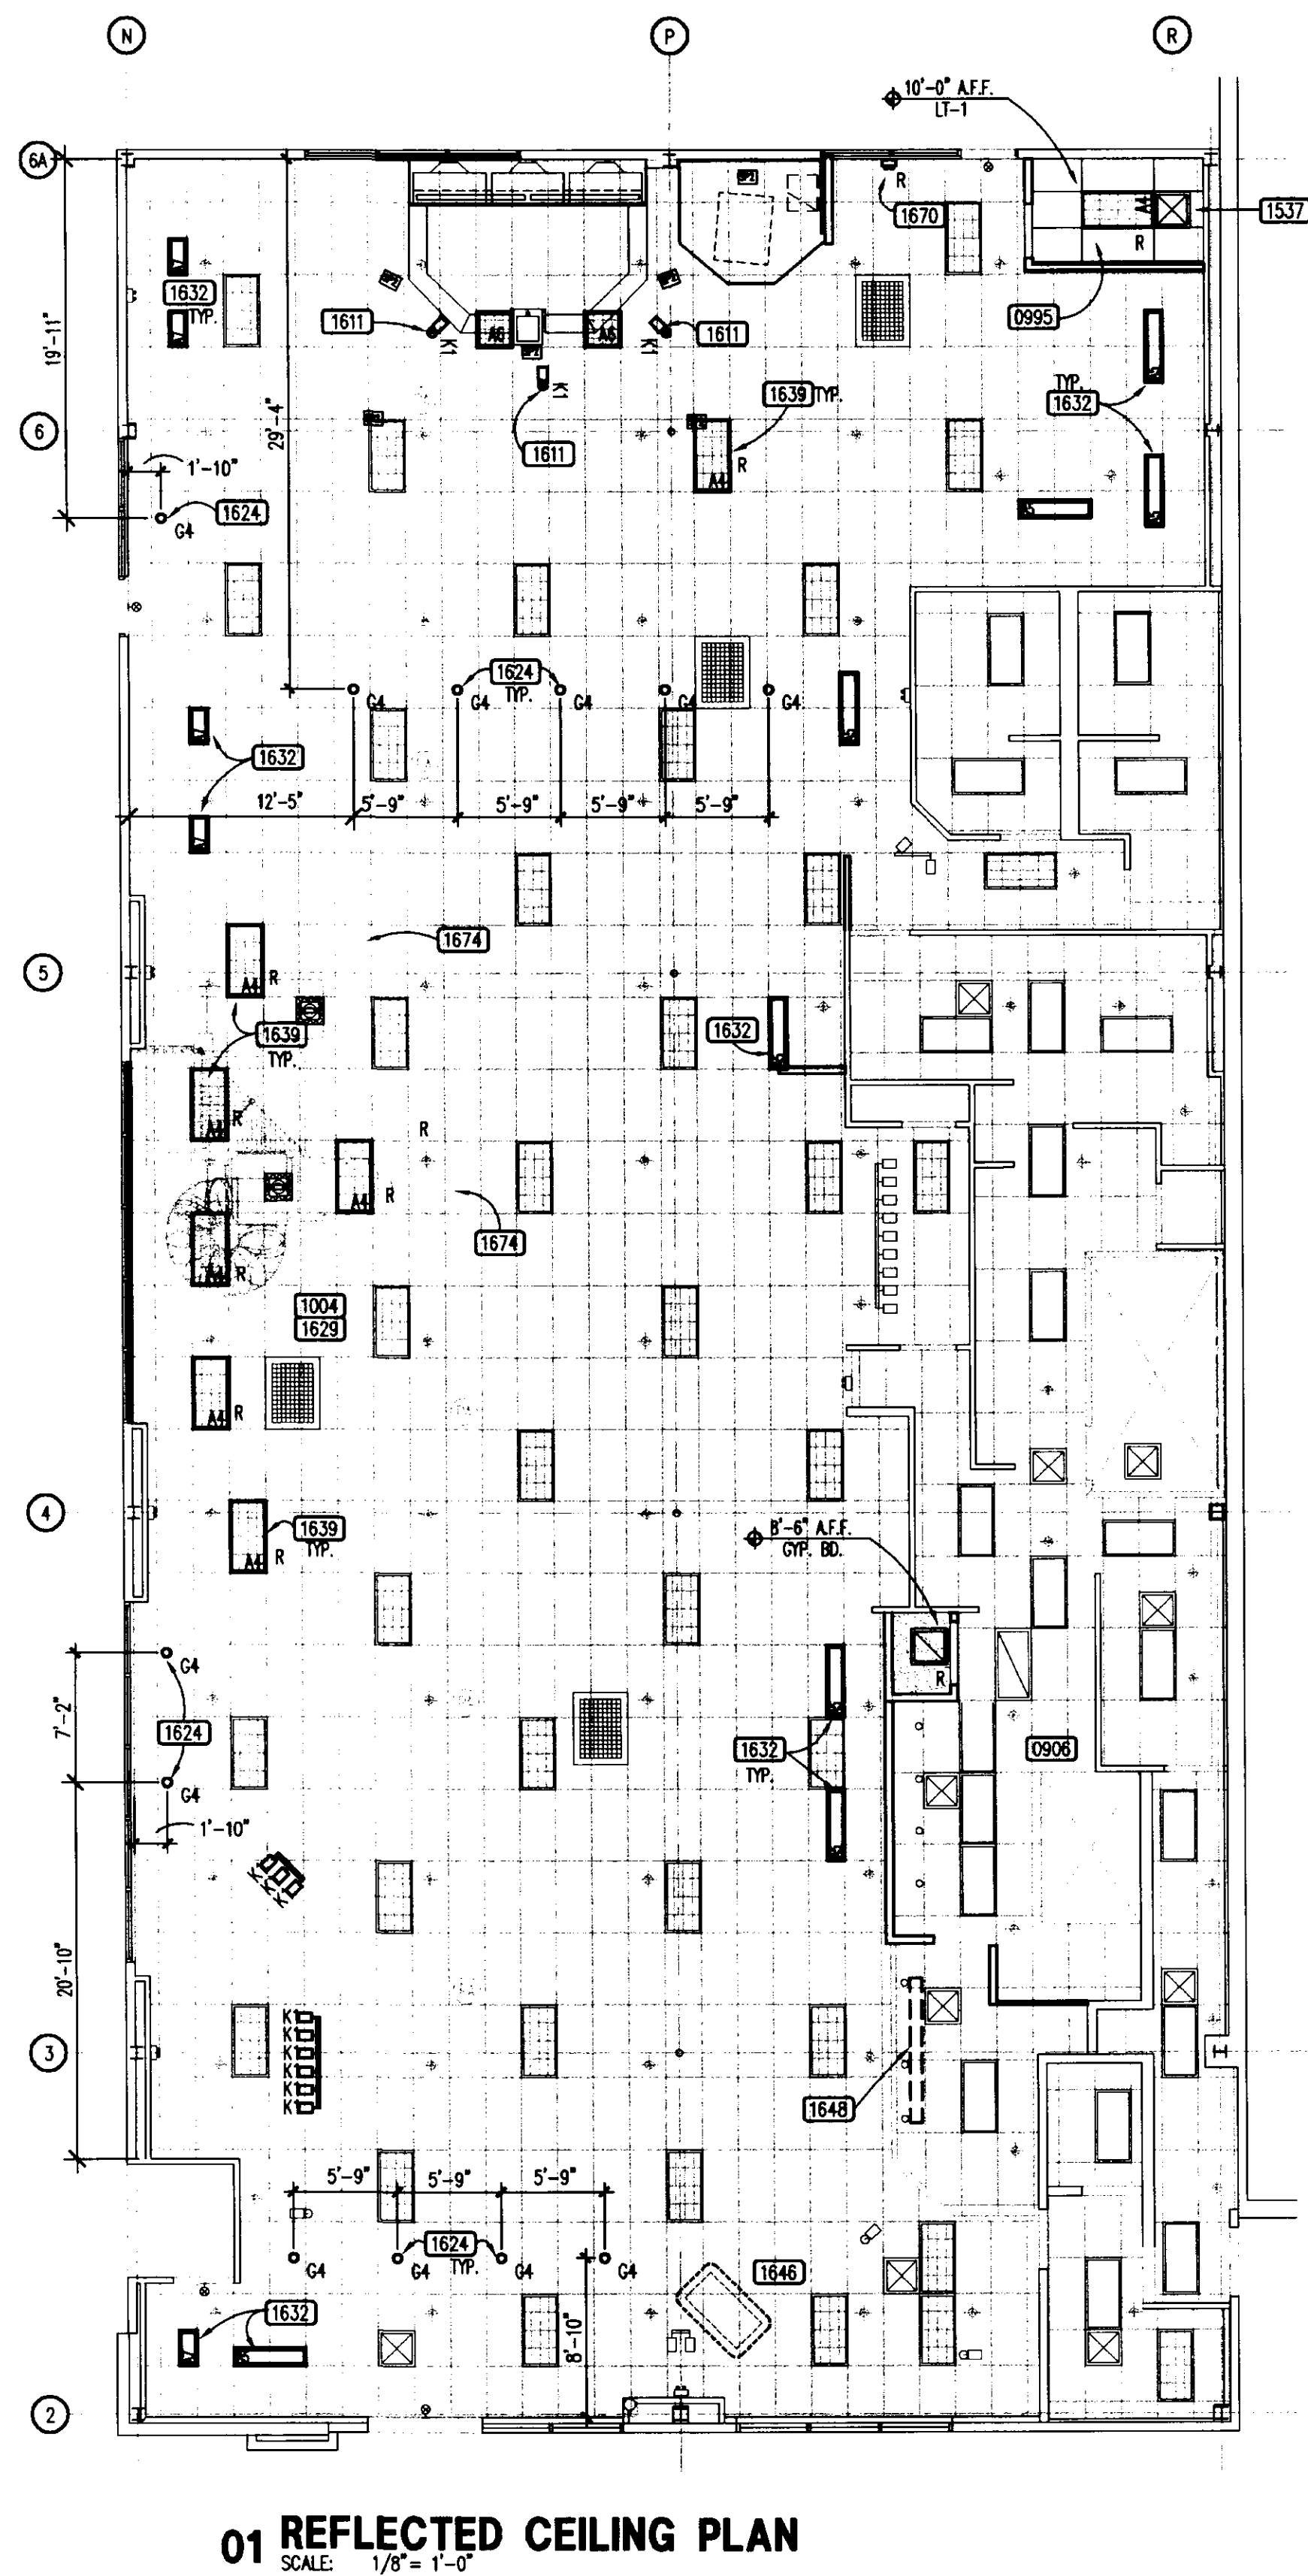

CEILING LEGEND

	ROUND SPEAKER EXISTING TO REMAIN		NEW 2x4 LAY-IN FLUORESCENT FIXTURE W/ EGG CRATE LENS.
	ROUND SPEAKER AS RELOCATED		2x4 LAY-IN FLUORESCENT FIXTURE W/ EGG CRATE LENS. EXISTING AS RELOCATED
	SUPPLY AIR GRILLE EXISTING TO REMAIN		
	SUPPLY AIR GRILLE AS RELOCATED		2x4 LAY-IN FLUORESCENT EXISTING TO REMAIN
	NEW SUPPLY AIR GRILLE		2x4 LAY-IN FLUORESCENT EXISTING AS RELOCATED
	RETURN AIR GRILLE EXISTING TO REMAIN		NEW 2x2 LAY-IN FLUORESCENT FIXTURE W/ EGG CRATE LENS.
	EMERGENCY LIGHTING UNIT EXISTING TO REMAIN		NEW TRACK LIGHT FIXTURE
	EMERGENCY LIGHTING UNIT EXISTING AS RELOCATED		TRACK LIGHT FIXTURE EXISTING TO REMAIN
	NEW EMERGENCY LIGHTING UNIT		TRACK LIGHT FIXTURE AS RELOCATED
	EXIT UNIT EXISTING TO REMAIN		EXISTING TRACK LIGHT, REMOVED/DEMO
	NEW G4 RED FIXTURE		NEW SPOT LIGHT W/MONOPPOINT MOUNT
	SPRINKLER HEAD, EXISTING TO REMAIN		SPOT LIGHT W/MONOPPOINT MOUNT EXISTING TO REMAIN
	SPRINKLER HEAD, EXISTING AS RELOCATED		SPOT LIGHT W/MONOPPOINT MOUNT AS RELOCATED
	CEILING OUTLET		EXISTING MONO POINT, REMOVED/DEMO
	FLUORESCENT STRIP LIGHT EXISTING TO REMAIN		NEW 1X2 WALL WASHER
	NEW FLUORESCENT LIGHT		NEW 1X4 WALL WASHER

GENERAL NOTES

- 1) NO FIXTURES, GRILLES, SPEAKERS, ETC. SHALL TOUCH THE CEILING 'T'S' OR SHADOW LINE; CENTER IN PANEL.
- 2) SPEAKERS AND WIRE PROVIDED BY OWNER INSTALLED BY G.C.
- 3) ALL SPEAKER WIRE SHALL HOME RUN TO PLATFORM FROM 3 ZONES.
- 4) PAINT ALL GRILLES AND SPEAKERS TO MATCH CEILING GRID.

CEILING NOTES: 0000

SECTION 2 DEMOLITION/SITWORK/REMOVAL

- 0219 REMOVE PORTION OF EXISTING CEILING TILE & GRID AS REQUIRED.
- 0225 REMOVE EXISTING PORTION OF TRACK LIGHT. SAVE FOR RELOCATION.
- 0245 REMOVE EXISTING FLUORESCENT LIGHT FIXTURE AS INDICATED. SAVE FOR RELOCATION.
- 0248 REMOVE EXISTING HANGING "PENDANT" LIGHTS AND WARMERS ABOVE SALAD & BUFFET (VERIFY DISPENSER/ETC) REPLACE AS PER REFLECTED CEILING PLAN. SEE "L.I. FIXTURE SCHEDULE" FOR DETAILS.
- 0258 REMOVE EXISTING SPOT LIGHTS AS SHOWN.
- 0275 REMOVE EXISTING EMERGENCY LIGHT FIXTURE. SAVE FOR RELOCATION.

SECTION 9 FINISHES

- 0906 FURNISH AND INSTALL MATCHING VINYL GYP. CEILING TILES TO REPLACE ANY DAMAGED OR STAINED EXISTING TILES AS REQUIRED.
- 0995 FURNISH AND INSTALL NEW CEILING GRID & TILE AS INDICATED.

SECTION 10 SPECIALTIES

- 1004 EXISTING 35" MONITOR AS RELOCATED (T.B.D.). REFER TO THIS SHEET FOR HANGER DETAIL.

SECTION 15 MECHANICAL

- 1537 SUPPLY AND INSTALL NEW SUPPLY AIR GRILLE.

SECTION 16 ELECTRICAL

- 1611 EXISTING MONOPONT "X" FIXTURE AS RELOCATED.
- 1624 INSTALL NEW RED METAL "G" PENDANT FIXTURE 3' ABOVE TABLES AND 2' ABOVE DIVIDER PANEL
- 1629 PROVIDE NEW OUTLET THRU CEILING FOR RELOCATED MONITOR. (T.B.D.)
- 1632 NEW WALL WASHER AS INDICATED.
- 1633 SUPPLY AND INSTALL NEW 2x4 TROFFER AS INDICATED.
- 1639 EXISTING TROFFER AS RELOCATED.
- 1646 G.C. TO INSTALL NEW KIDCOCKE 2X4 TROFFER 4 LAMP BLACK LIGHT FIXTURE W/MIRROR EGREGATE LENS. REFER TO SCHEDULE.
- 1648 INSTALL 8' HANGING SINGLE TUBE ROUND RED FLUORESCENT FIXTURE 5' AFF BACK 3" FROM SQUEEZE GUARD.
- 1670 EXISTING WALL MOUNTED EMERGENCY LIGHT FIXTURE AS RELOCATED.
- 1674 EXISTING LIGHT TRACK W/HEADS & TRACK LENGTHS MODIFIED AS RELOCATED.



C.T. CHANG & ASSOC. INC.
1010 W. EULESS BLVD., SUITE 110
EULESS, TX 76040 817 354-6010

#576
LAKE JACKSON, TX

CHUCK E. CHEESE'S PIZZA.
BRAZOS MALL
100 W. HIGHWAY 332
C. E. C. ENTERTAINMENT, INC.
4441 WEST AIRPORT FREEWAY
IRVING, TEXAS 75062

REFLECTED CEILING PLAN




Date
02/14/2005

Revisions


Project Number
SB-10600

Sheet Number


A3.0
of 6

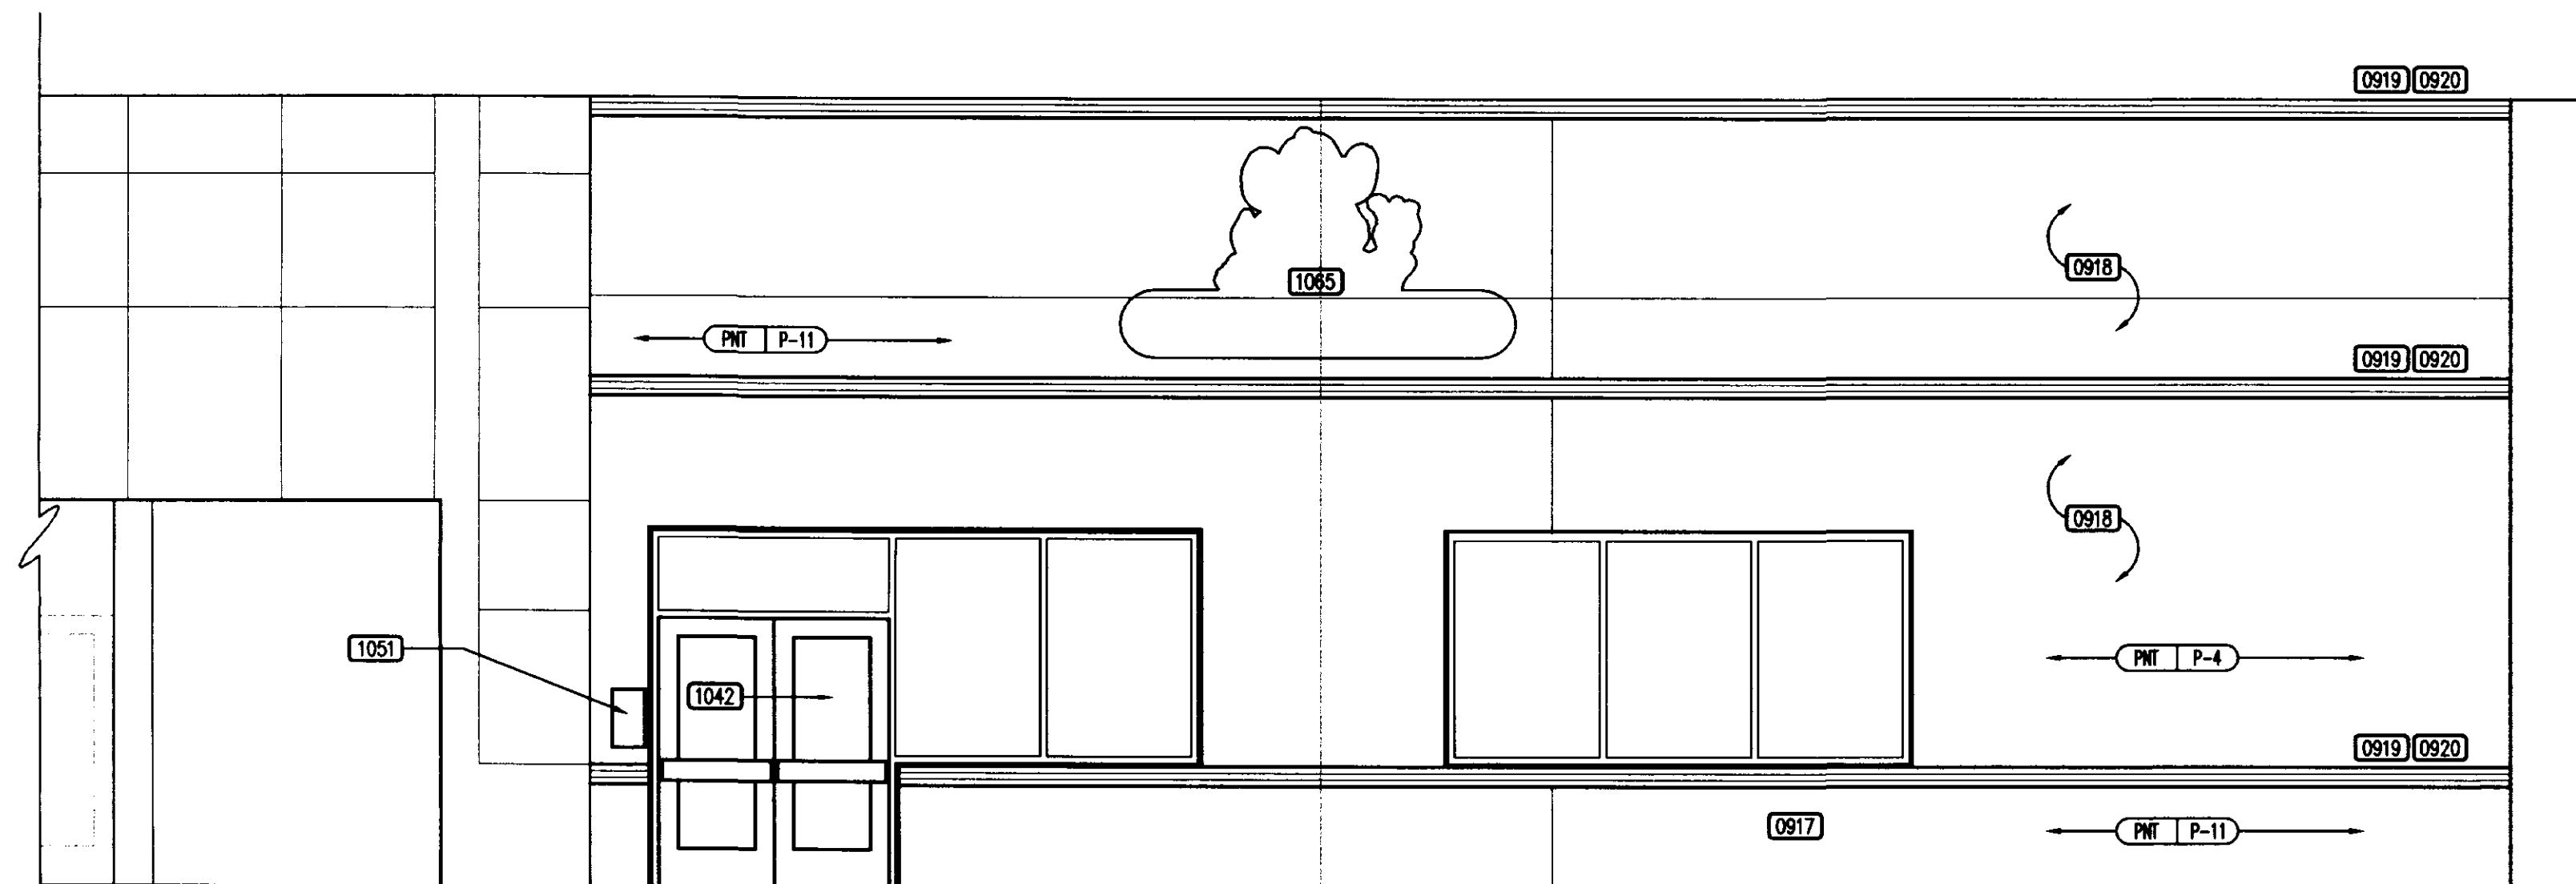


01 EXTERIOR ELEVATION
SCALE: 1/4"=1'-0"

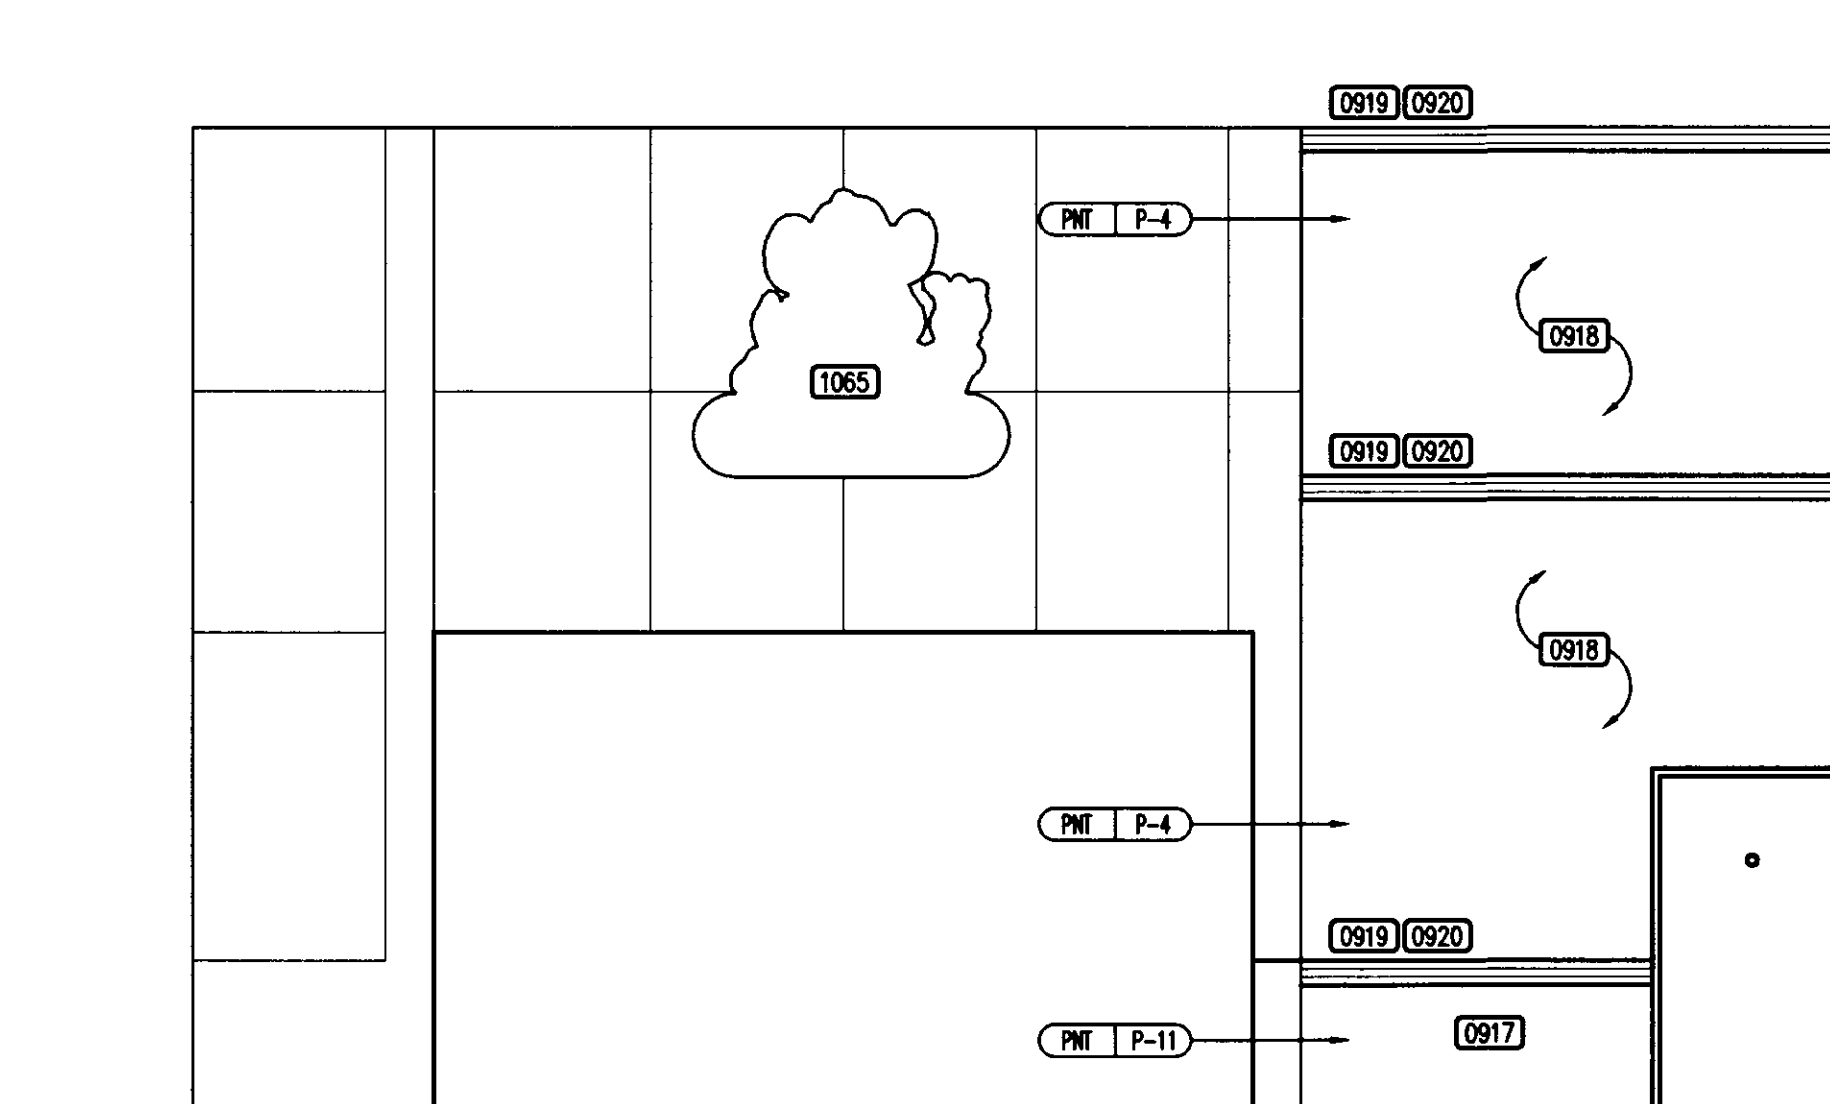


02 EXTERIOR ELEVATION
SCALE: 1/4"=1'-0"

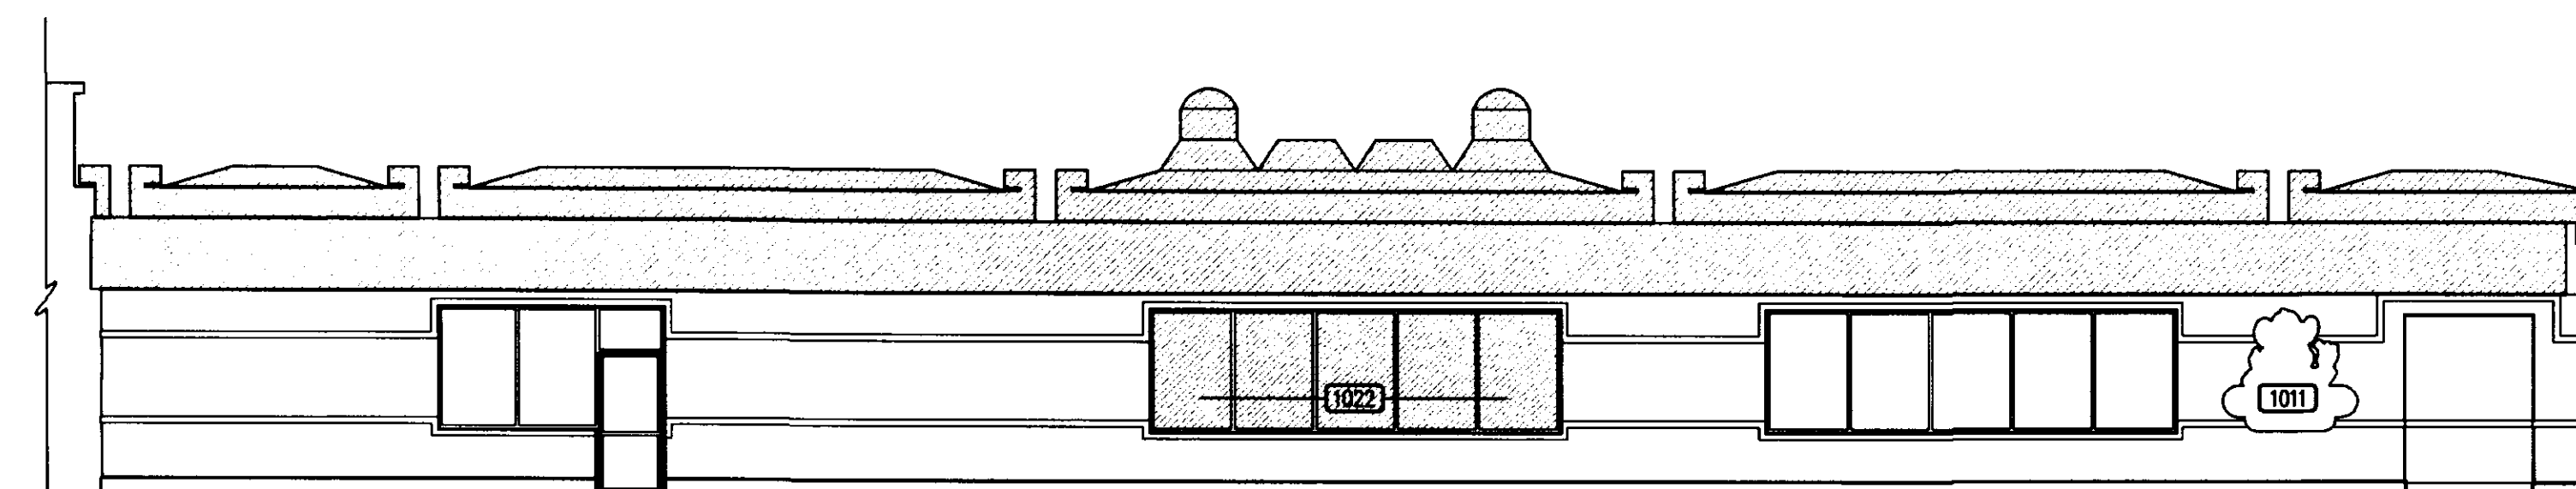


03 MALL ELEVATION
SCALE: 1/8"=1'-0"

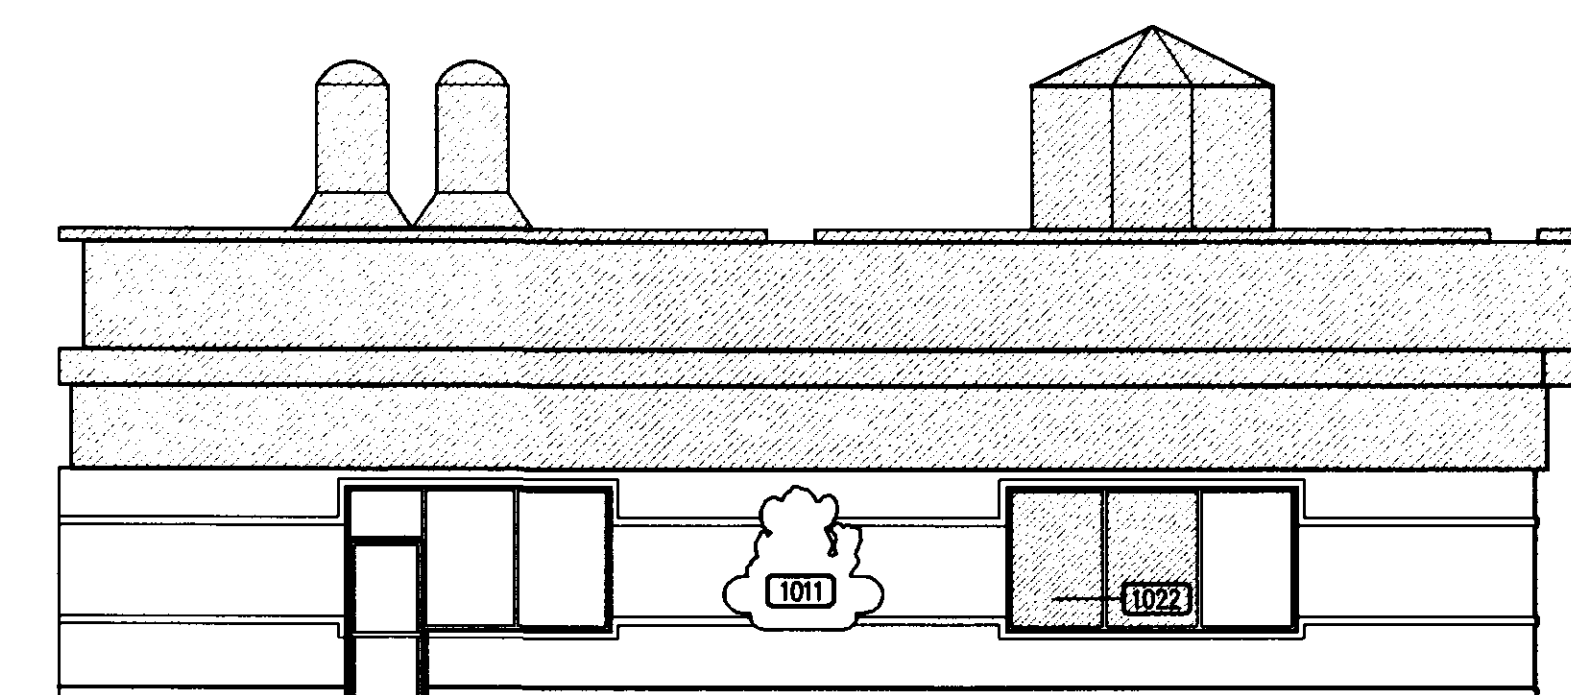


04 MALL ELEVATION
SCALE: 1/8"=1'-0"

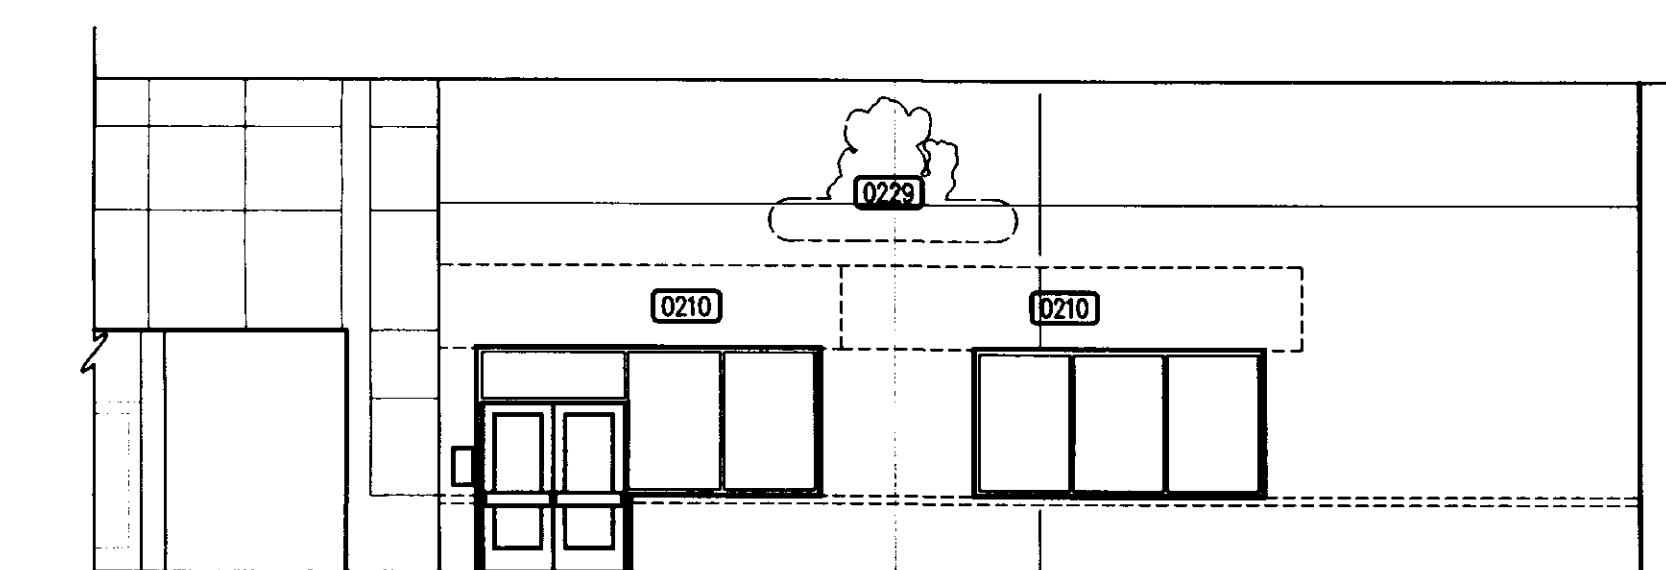


05 DEMO-EXTERIOR ELEVATION
SCALE: 1/8"=1'-0"

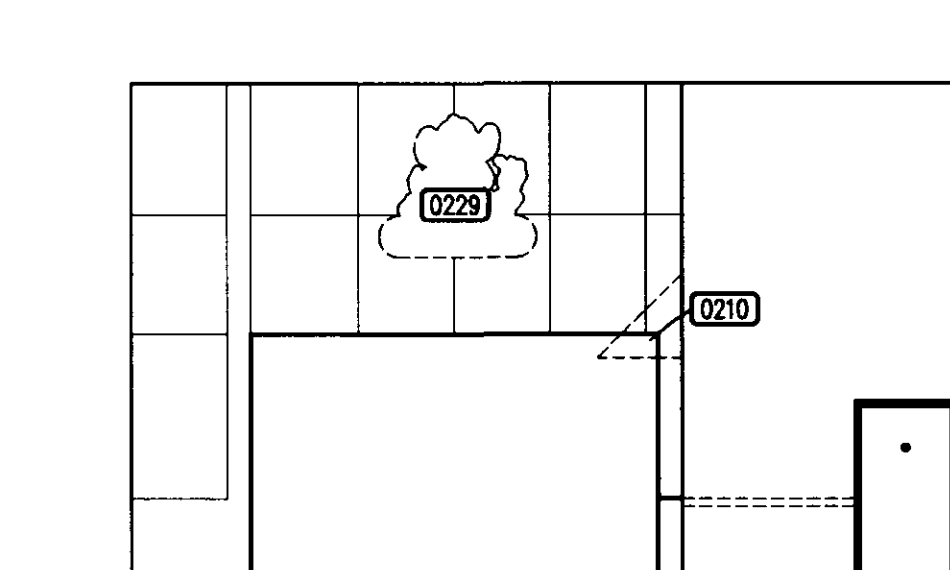

06 DEMO-EXTERIOR ELEVATION
SCALE: 1/8"=1'-0"

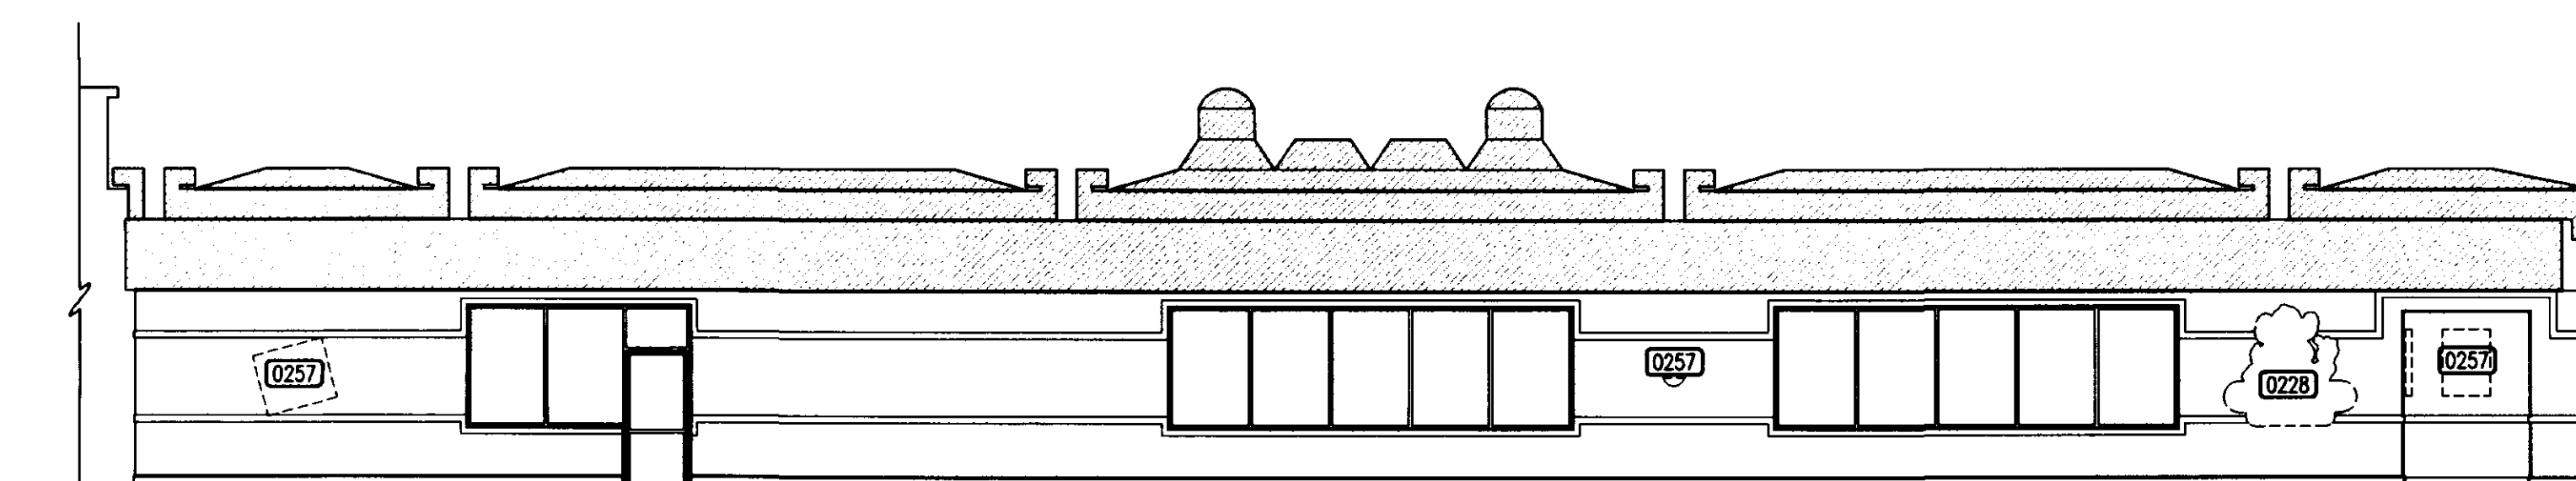


07 DEMO-MALL ELEVATION
SCALE: 1/8"=1'-0"

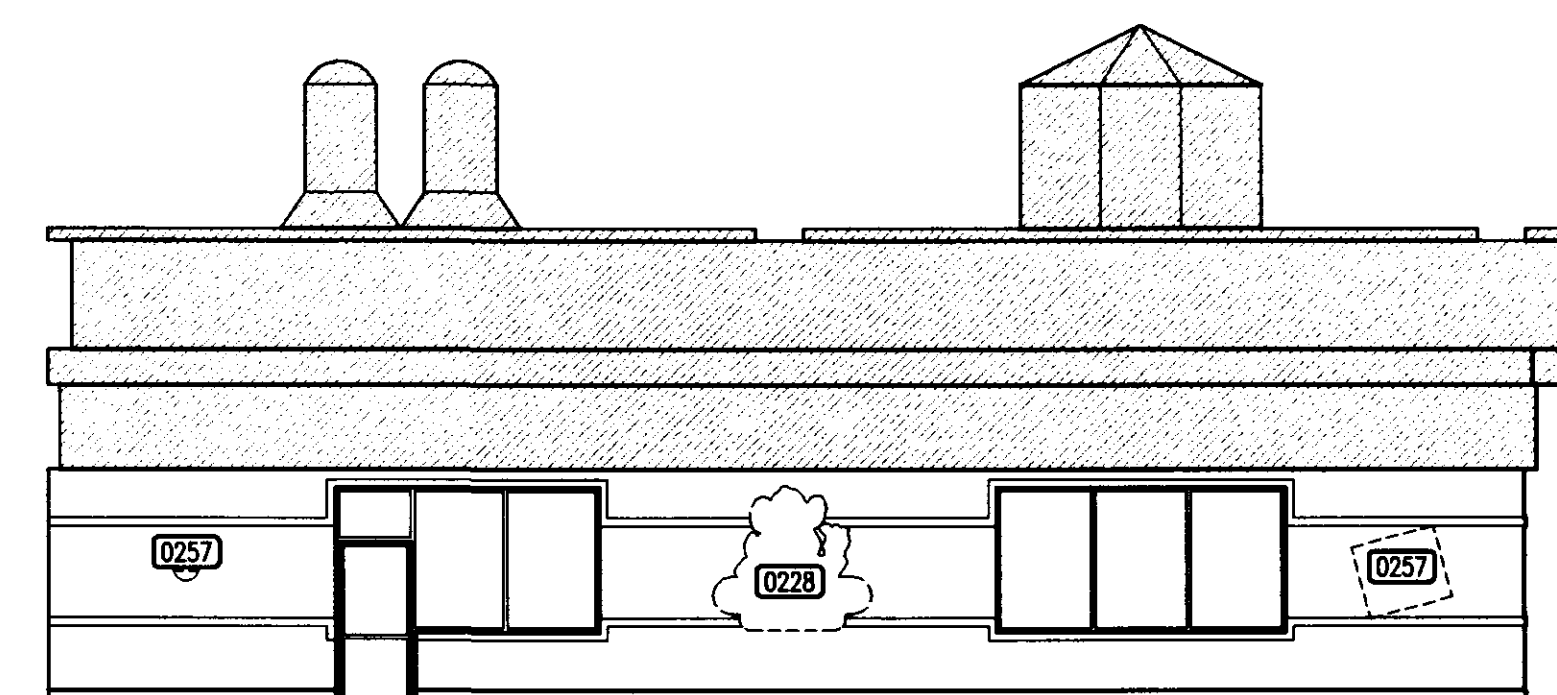

08 DEMO-MALL ELEVATION
SCALE: 1/8"=1'-0"


NOTES: 0000

- SECTION 2 DEMOLITION/SITEWORK/REMOVAL
- 0210 SIGN CO. TO REMOVE AND SAVE EXISTING EXTERIOR AWNING. PATCH & REPAIR FOR NEW WORK.
- 0228 SIGN CO. TO REMOVE FACE OF EXISTING COMBO LOGO & REPLACE AS SHOWN.
- 0229 SIGN CO. TO REMOVE FACE OF EXISTING EXTERIOR COMBO SIGN & REPLACE AS SHOWN.
- 0257 REMOVE TWO SILK PLANTS, HOLLYWOOD & ITALY POSTCARDS, AND ENTRY DECOR.
- SECTION 9 FINISHES
- 0917 PREPARE SURFACE AS REQUIRED & PAINT EXTERIOR DRYWIT "CANOE SW2043". REF. SHEET A8.0.
- 0918 PREPARE SURFACE AS REQUIRED AND PAINT EXTERIOR STUCCO, DRYWIT, BRICK, CMU BLOCK AND METALS "SAND SW2059." REF. SHEET A8.
- 0919 PREPARE SURFACE AS REQUIRED & PAINT "AUGUST MOON SW2119" TO BE USED ON EXTERIOR STUCCO, DRYWIT, BRICK, CMU BLOCK AND METALS. REF. SHEET A8.0.
- 0920 PREPARE SURFACE AS REQUIRED AND PAINT "HOLLYBERRY RED" CUSTOM FORMULA. USED ON EXPOSED METAL COLUMNS AND OLDER NON-PREFINISHED FRONT DOORS (NOT FOR NEW POWDER-COAT FINISH ENTRANCE DOORS). REF. SHEET A8.0.
- SECTION 10 SPECIALTIES
- 1011 SIGN CO. TO INSTALL NEW FACE FOR COMBO LOGO SIGN.
- 1022 INSTALL 45 1/2" X 68" GRAPHIC (DECOR) PANEL TO INSIDE THE INSIDE GLASS. SEE SHT. A7.1.
- 1042 SIGN COMPANY TO INSTALL NEW ENTRY/EXIT DECAL LOGOS ON BOTH SET OF DOORS. G/C TO MATCH EXISTING LAYOUT.
- 1051 SIGN COMPANY TO RECOVER EXISTING AWNING. COORDINATE WITH G/C TO REINSTALL AFTER EXTERIOR PAINT. INSTALL NEW ADDRESS AND "HOURS OF OPERATION" SIGN.
- 1065 REFACE SIGN TO NEW "COOL CHUCK" COMBO LOGO.

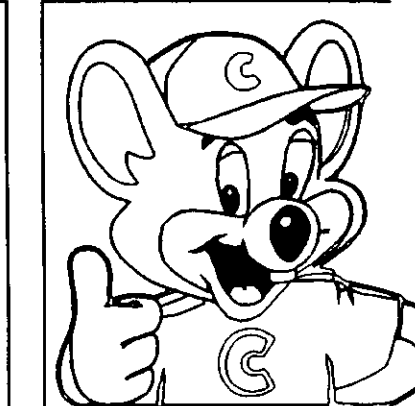

ARCHITECTURE - PLANNING - DESIGN
C. E. CHANG & ASSOC., INC.
1010 W. HUNTS BLVD., SUITE 110
EULESS, TX 76040

CHUCK E. CHEESE'S PIZZA. #576
BRAZOS MALL
100 W. HIGHWAY 332
C. E. C. ENTERTAINMENT, INC.
4441 WEST AIRPORT FREEWAY
IRVING, TEXAS 75062
LAKE JACKSON, TX
EXTERIOR ELEVATIONS

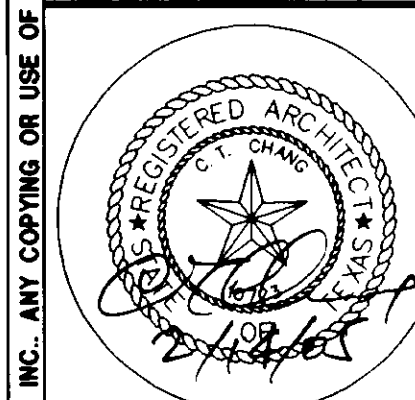

Date
02/14/2005

Revisions

Project Number
SB-10600

Sheet Number
A4.0
of 6

01 NOT USED
SCALE: N.T.S.

02 NOT USED
SCALE: N.T.S.

03 NOT USED
SCALE: N.T.S.

04 TECH. COUNTER
SCALE: 1"=1'-0"

05 MENU BOARD
SCALE: 1 1/2"=1'-0"

06 NOT USED
SCALE: N.T.S.

07 NOT USED
SCALE: N.T.S.

08 CHAIR RAIL
SCALE: 3"=1'-0"

09 PRIZE DISP. WALL
SCALE: 1 1/2"=1'-0"

10 NOT USED
SCALE: N.T.S.

11 GRAPHIC/STOREFRONT
SCALE: N.T.S.

13 TYP. PARTITION WALL
SCALE: N.T.S.

14 COMP. RM. WALL
SCALE: N.T.S.

15 AIR CONN. DETAIL
SCALE: N.T.S.

16 FLOOR BOX CONN.
SCALE: N.T.S.

17 DETAIL
SCALE: N.T.S.

18 KIDCHECK ASSEMBLY
SCALE: 3/8"=1'-0"

19 KIDCHECK WALL PLATE
SCALE: N.T.S.

20 TECH ROOM
SCALE: N.T.S.

22 MENU BOARD
SCALE: N.T.S.

23 HOOD DETAIL
SCALE: N.T.S.



ARCHITECTURE - PLANNING - DESIGN
C.T. CHANG & ASSOC. INC.
1010 W. EULESS BLVD., SUITE 110
EULESS, TX 76040
817 354-6010


LAKE JACKSON, TX

CHUCK E. CHEESE'S PIZZA. #576
BRAZOS MALL
100 W. HIGHWAY 332
C. E. C. ENTERTAINMENT, INC.
4441 WEST AIRPORT FREEWAY
IRVING, TEXAS 75062



Date	02/14/2005
Revisions	
Project Number	SB-10600
Sheet Number	A7.1
of	6

DOOR TYPES

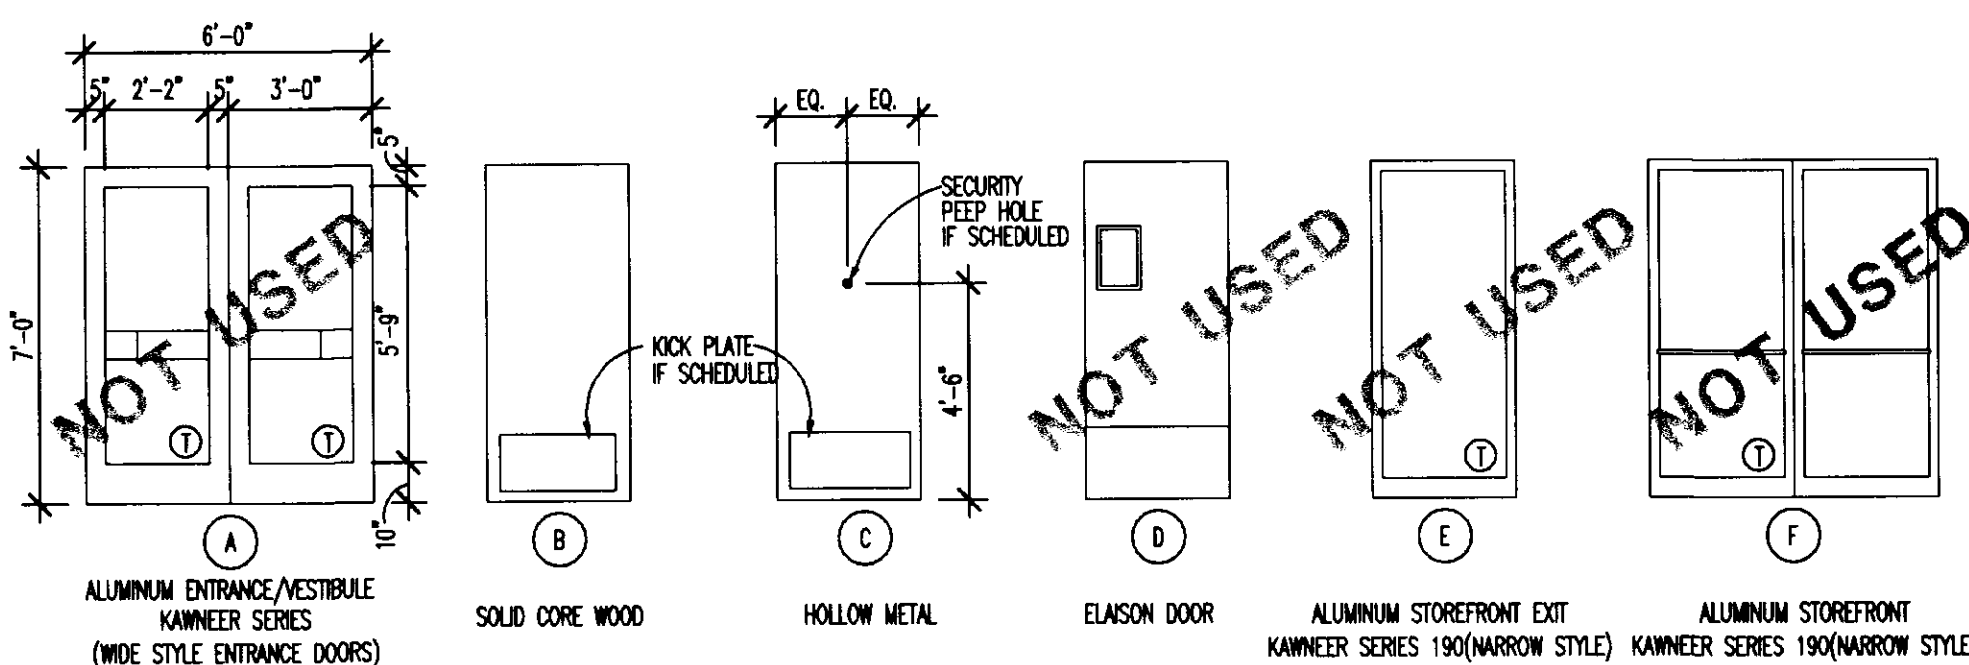

DOOR SCHEDULE

DOOR NUMBER	"PR" MEANS TWO EQUAL WIDTH UNITS IN OPENING	THICKNESS	DOOR		FRAME		SEAL REQ'D		NOTES
			TYPE	HARDWARE FINISH	ALUMINUM HM FINISH	WEATHER SOUND LIGHT			
01	3'-0" x 7'-0"	1 3/4"	C	10 P-2	X	P-2	X		PROVIDE VENT. STC RATING OF 49 OR BETTER
02	3'-0" x 7'-0"	1 3/4"	B	10 PL-1	X	P-3			UNDERCUT DOOR BY 1"

CEC SUPPLIER LIST

FLOOR & WALL TILE
CONTACT: BILL COOKER "AMERICAN TILE SUPPLY"
10550 PLANO ROAD, DALLAS, TEXAS 75238
PHONE: 214.343.5733

PAINTS/STAINS
CONTACT: NATIONAL ACCOUNT MANAGER - JOHN GASTON
PHONE: 214.553.3940

MARLITE
CONTACT: JERRY MACKIE
PHONE: 972-250-9260

MILLWORK
CONTACT: JOHN GRIFFIN "MIDWEST CABINET CO. INC."
1674 INDUSTRIAL AVE., OTTAWA, KS 66067
PHONE: 785-424-8184

VISTAWALL ENTRY DOOR
CONTACT: KEVIN MCMILLEN
PHONE: 214-574-5772

ACOUSTICAL CEILINGS
CONTACT: PHYLIS MILLER "ARMSTRONG"
PHONE: 800-442-4212

WALL CORNER GUARDS
CONTACT: MARLEEN KERTSCHMANN "PALM BEACH PLASTICS"
PHONE: 314-353-0231

WINDOW SHADES
CONTACT: TABATHA CRAWFORD "INSOLROLL"
PHONE: 800-447-5534 EXT 100

AIR BALANCE
CONTACT: DAVE KAISER
PHONE: 814-771-7993

ELIASON DOOR
CONTACT: "ELIASON DOORS"
PHONE: 800-828-3655

DOOR HARDWARE
CONTACT: THERESA "UNIVERSAL MANUFACTURING COMPANY"
PHONE: 800-821-1414

HARDWARE SCHEDULE

HARDWARE SET NO. 1 - DOUBLE FRONT ENTRANCE DOORS
1 EA VISTAWALL (834) OP-6 TOP PIVOT (FRAME) CLR FINISH
1 EA VISTAWALL (838) OP-7 TP PIVOT (DOOR) CLR FINISH
1 EA VISTAWALL (805/838) OP-10 BOT. PIVOT (FR) CLR FINISH
1 EA VISTAWALL (846) OP-9 BOT. INTER. PIVOT CLR FINISH
1 EA VISTAWALL (12368) PH-21 YB PULL HANDLE CLR FINISH
1 EA VON DUPPIN (C03547A-TL) EXT DEV. LESS 386TR US28 FINISH
1 EA VISTAWALL (198) CY-5 RIM CYLINDER CLR FINISH
1 EA VISTAWALL (TH-43) THRESHOLD CLR FINISH
1 EA VISTAWALL (4299) V-231 BOTTOM WEATHERING CLR FINISH
1 EA LCN 4041 SURFACE CLOSER CLR FINISH

HARDWARE SET NO. 2 - DOUBLE ENTRY/LOBBY DOORS
1 EA VISTAWALL (834) OP-6 TOP PIVOT (FRAME) CLR FINISH
1 EA VISTAWALL (838) OP-7 TP PIVOT (DOOR) CLR FINISH
1 EA VISTAWALL (805/838) OP-10 BOT. PIVOT (FR) CLR FINISH
1 EA VISTAWALL (846) OP-9 BOT. INTER. PIVOT CLR FINISH
1 EA VISTAWALL (12368) PH-21 YB PULL HANDLE CLR FINISH
1 EA VISTAWALL (142) PB-16 PUSH BAR CLR FINISH
1 EA LCN 4041 SURFACE CLOSER CLR FINISH

HARDWARE SET NO. 3 - TRAFFIC DOORS
ELIASON CORP. MODEL SOP-4 W/ PIVOTAL HINGES, 9"x14" ACRYLIC WINDOW, JAMB GUARDS, 18" STAINLESS STEEL KICKPLATES.

HARDWARE SET NO. 4 - EXTERIOR KITCHEN SERVICE DOORS
1 EA VEST PEEP 180 DEGREE - HAGER
1 EA ROTON HINGE 780-210HD 83" ALUM - HAGER
1 EA CLOSER 4111 H-CUSH #1 ALUM SNB LCN
1 EA PANIC/ALARM V40 X EB X DOOR SIZE NATIONAL GUARD
1 EA MORTISE 20-001 C1223 NATIONAL GUARD
1 EA CYLINDER 325 X WIDTH NATIONAL GUARD
1 EA THRESHOLD 137NA X W X H
1 EA WTH/STRIP 200NA X WIDTH
1 EA SWEEP 12" H X 2" LDW 320
1 EA KICKPLATE 12" H X 2" LDW 320 HAGER

HARDWARE SET NO. 5 - EXIT DOOR
3 EA HINGES B81279 NRP 4 1/2 X 4 1/2 US280 NATIONAL GUARD
1 EA THRESHOLD 896V X WIDTH NATIONAL GUARD
1 EA WTH/STRIP 137NA X W X H DOOR CONTROL INTL
1 EA PANIC 1210A ALUM
1 EA CLOSER P4041 SNB ALUM LCN

HARDWARE SET NO. 6 - TOILET ROOMS
3 EA HINGES B81279 4 1/2 X 4 1/2 260 HAGER
1 EA CLOSER 1461P SNB ALUM LCN
1 EA PULL PLATE H33E 4 X 16 US 28 HAGER
1 EA PUSH PLATE 305 4 X 16 US28 HAGER
1 EA KICK PLATE 10" H X 2" LDW US28 HAGER
1 EA DOOR STOP AS REQ. - FLOOR/WALL/HINGE HAGER

HARDWARE SET NO. 7 - KITCHEN DOORS
3 EA HINGES B81279 4 1/2 X 4 1/2 260 HAGER
1 EA LOCKSET D80PD RHO 626 SCHLAGE
1 EA DOOR STOP AS REQ. - FLOOR/WALL/HINGE HAGER
1 EA KICK PLATE 10" H X 2" LDW US28 HAGER

HARDWARE SET NO. 8 - WATER HEATER DOOR
3 EA HINGES B81279 NRP 4 1/2 X 4 1/2 260 HAGER
1 EA LOCKSET D80PD RHO 626 SCHLAGE

HARDWARE SET NO. 9 - CONTROL/OFFICE
3 EA HINGES B81279 NRP 4 1/2 X 4 1/2 260 HAGER
1 EA LOCKSET D80PD RHO 626 SCHLAGE
1 EA CLOSER 1461PD #1 SNB ALUM LCN
1 EA DOOR STOP AS REQ. - FLOOR/WALL/HINGE HAGER
1 EA KICK PLATE 10" H X 2" LDW US28 HAGER

HARDWARE SET NO. 10 - MERCHANDISE/TECH DOOR
3 EA HINGES B81279 4 1/2 X 4 1/2 260 HAGER
1 EA LOCKSET D80PD RHO 626 SCHLAGE
1 EA CLOSER 1461P #1 SNB ALUM LCN
1 EA DOOR STOP AS REQ. - FLOOR/WALL/HINGE HAGER

HARDWARE SET NO. 11 - SINGLE TOILET DOOR
3 EA HINGES B81279 4 1/2 X 4 1/2 260 HAGER
1 EA LOCKSET D40S RHO 626 SCHLAGE
1 EA CLOSER 1461P SNB #1 ALUM LCN
1 EA DOOR STOP AS REQ. - FLOOR/WALL/HINGE HAGER

HARDWARE SET NO. 12 - STOREFRONT EXIT DOOR
3 EA PIVOTS BY DOOR MANUFACTURER -
1 EA THRESHOLD 896 X WIDTH N. GUARD
1 EA WTH/STRIP 5050 X DOOR SIZE N. GUARD
1 EA PANIC 1210A ALUM DCI
1 EA CLOSER 1461 SNB ALUM LCN

HARDWARE SET NO. 13 - EXTERIOR UTILITY ROOM DOOR
3 EA ROTON 780-210-HD 83" ALUM HAGER
1 EA THRESHOLD 325 X WIDTH N. GUARD
1 EA LOCKSET D80PD RHO 626 SCHLAGE
1 EA CLOSER 4111 H-CUSH SNB #1 ALUM LCN
1 EA WTH/STRIP 137NA X W & H N. GUARD

HARDWARE SET NO. 14 - COSTUME ROOM
3 EA HINGES B81279 4 1/2 X 4 1/2 260 HAGER
1 EA LOCKSET L10215 260 SMPLEX
1 EA CLOSER 1461P SNB #1 ALUM LCN
1 EA DOOR STOP AS REQ. - FLOOR/WALL/HINGE HAGER
1 EA KICK PLATE 10" H X 2" LDW US28 HAGER

KEY ALL LOCKS ON DAY OF TURNOVER.
THE DOORS SHOULD BE KEYS AS FOLLOWED:
ONE GRAND MASTER (ALL OF THE LOCKS CAN BE OPENED WITH THIS KEY).
ONE KEY FOR ALL INTERIOR DOORS (COMPRESSOR ROOM IS CONSIDERED AN INTERIOR DOOR).
ONE KEY FOR TECH ROOM (ALSO ON INTERIOR DOOR KEY).
ONE KEY FOR COSTUME ROOM (ALSO ON INTERIOR DOOR KEY).
ONE KEY FOR FRONT DOOR.

COPIES OF EACH KEY:
GRAND MASTER KEY (2)
INTERIOR DOOR KEY (6)
TECH ROOM KEY (6)
COSTUME ROOM KEY (3)
FRONT DOOR KEY (6)

FINISH KEY


03300 CONCRETE
E EXPOSED CONCRETE - SEAL WITH EPOXY
04220 MASONRY
M-1 STANDARD MASONRY UNIT BY FEATHERLITE.
SIZE: 4" X 8" X 16"
GROUT: TYPE S, WHITE
SILL COURSE BY FEATHERLITE. SHAPE NO. B4716BN, TYPE BURNISHED
06410 PLASTIC LAMINATE
PL-1 WILSONART "HOLLYBERRY" RED CRYSTAL D-307-90
PL-2 WILSONART "PEPPER DUST" D327-6
09260 EXT. INSULATION & FINISH SYSTEM
EIFS-1 DRYMT SYSTEM - SANDBLAST TEXTURE BUCCSON #449 BASE: PASTEL
09310 PORCELAIN FLOOR TILE
PT-1 TYPE: FLOOR TILE
SIZE: 12" X 12"
TILES: C039C0-12X12 GRANTI ABR., C039C8- 8X12 GRANTI, C039C1-1X6 GRANTI
GROUT: MFOR. P801925 "PEPPER"
09311 CERAMIC WALL TILE
CT-1 TYPE: WALL TILE (FIELD)
SIZE: 4-1/4" X 4-1/4"
TILES: UNITED STATES CERAMICS TILE #4078 BONE
GROUT: MFOR. CUSTOM BUILDING PRODUCTS "SAL WHITE"
CT-2 TYPE: WALL TILE (ACCENT)
SIZE: 4-1/4" X 4-1/4"
TILES: UNITED STATES CERAMICS TILE #J733 RED
GROUT: MFOR. CUSTOM BUILDING PRODUCTS "SAL WHITE"
CT-3 TYPE: WALL TILE (ACCENT)
SIZE: 4-1/4" X 4-1/4"
TILES: UNITED STATES CERAMICS TILE #J271 PURE WHITE MATTE
GROUT: MFOR. CUSTOM BUILDING PRODUCTS "SAL WHITE"
09330 QUARRY TILE
QT-1 TYPE: SMOOTH FINISH FLOOR TILE (USED IN DRY AREAS)
SIZE: 6" X 6"
TILES: SUMMITVILLE SYD00-608 "RED"
BASE: 6" HIGH COVE - SUMMITVILLE SYD00 3565
GROUT: MFOR. P806025 "CHARCOAL"
QT-2 TYPE: ABRASIVE FINISH FLOOR TILE (USED IN WET AREAS)
SIZE: 6" X 6"
TILES: SUMMITVILLE SYD00-608 "RED ABRASIVE"
BASE: 6" HIGH COVE - SUMMITVILLE SYD00 3565
GROUT: MFOR. P806025 "CHARCOAL"
09510 ACOUSTICAL LAY-IN CEILINGS
LT-1 ARMSTRONG #781HA, FINE FIGURED SECOND LOOK II 24" X 48" X 3/4"
WITH XL HA 15/16" EXPOSED TEE SYSTEM
LT-2 ARMSTRONG #670 VINYL FACED G.L.P. 24" X 48" X 1/2"
WITH PRELUDE XL WHITE GRID
LT-3 LT-2 PAINT TO MATCH LT-1
GRID TO MATCH CEILING TILE COLOR IN PUBLIC AREAS
09678 RESILIENT BASE
B-1 4" HIGH COVE - BURKE #217 - "CHARCOAL"
09697 CARPET
CPT-1 HAWBINGE CARPET "CEC PASSION" SUPPLIED BY OWNER
CPT-2 HUEGA SUPERFLOOR "S" 18" X 18" TILE BY J. ARNOLD
214-742-1745 COLOR 1359 (IN ENTRY ONLY)
CPT-3 HAWBINGE/DURRON "TODOLEY" CARPET SUPPLIED BY OWNER
09900 PAINT/STAINS
ALL PRODUCTS LISTED ARE AVAILABLE THRU SHERWIN WILLIAMS.
ALL PRODUCTS LISTED SHALL COMPLY WITH STATE VOC GUIDELINES
P-1 HOLLYBERRY RED USED ON LOCKED METAL COSSINGS AND OLDER
NONPRE-FINISHED FRONT DOORS (NOT FOR NEW ENTRY DOORS).
METAL PRIMER - SW KEN KROMIK UNIVERSAL PRIMER, B50Z SERIES. METAL PAINT -
CUSTOM FORMULA: BASE - SW INDUSTRIAL ENAMEL SAFETY RED - B54R38 TINTED
TO THE FOLLOWING: B44 COLOANTS - QV-40, QP-32, TW-18. THESE COLOANTS
ARE B44 COLOANTS THAT ARE AVAILABLE AT SHERWIN-WILLIAMS COMMERCIAL
STORES.
EXTERIOR SUBSTRATES (STUCCO, DRYMT, CMU BLOCK, BRICK AND METALS)
MASONRY PRIMER - LOXON MASONRY PRIMER, A24-300.
CMU PRIMER - HEAVY DUTY BLOCK FILLER, B42W46.
BASE - EXTERIOR ACCENTS LATEX SEMI-GLOSS MATCHED TO HOLLYBERRY RED.
NOTE: ON OLDER REMODELED STORES SOME INTERIOR DOORS ALSO USE THIS COLOR
IN THOSE CASES, PREP FOR RE-PAINT WITH SCUFF SAND (2 COATS)
P-2 WHITE WOOL SW1354 USED ON UPPER WALLS, FIRE EXIT DOORS AND
FRAMES.
DRYWALL TEXTURE - MEDIUM ORANGE PEEL (VERIFY/APPROVAL)
DRYWALL PRIMER - PREPRITE 200 LATEX WALL PRIMER, B20W200.
DRYWALL PAINT - PROMAR 200 INTERIOR LATEX SEMI-GLOSS ENAMEL B31W200 SERIES.
(TWO COATS)
NOTE: ON FIRE EXIT DOORS AND FRAMES
P-1 WHITE WOOL SW1354 TINTED IN DTM ACRYLIC SEMI-GLOSS ENAMEL, B66-200
SERIES. (ONLY IN CASES OF RUST OR SLICK SURFACE SCUFF SAND AND USE KEN
KROMIK UNIVERSAL PRIMER, B50Z SERIES.)
P-3 WINSOR GRAY SW1040 INTERIOR DOOR FRAMES
PAINT - DTM ACRYLIC SEMI-GLOSS ENAMEL, B66-200 SERIES.
(SCUFF SAND AND PRIMER ONLY AS REQUIRED)
P-4 SAND SW2059 EXTERIOR STUCCO, DRYMT, BRICK, CMU BLOCK AND METALS.
MASONRY PRIMER - SW LOXON MASONRY PRIMER, A24W300.
MASONRY PAINT - A-100 EXTERIOR LATEX SATIN, A82 SERIES. (TWO COATS MINIMUM)
CMU BLOCK - HEAVY DUTY BLOCK FILLER, B42W46.
CMU PAINT - A-100 EXTERIOR LATEX SATIN, A82 SERIES. (TWO COATS MINIMUM)
METAL PRIMER - KEN KROMIK UNIVERSAL METAL PRIMER, B50Z SERIES ON METAL
FLASHING.
PAINT - DTM B66W201
P-5 MORNING HAZE
CUSTOM MATCH TO MARLITE OF SAME NAME USED ONLY ON REMODELS, NOT FOR NEW
CONSTRUCTION.
PRIMER - XAM PRIMER (1 COAT)
PAINT - PROMAR 200 ALKYD SEMI-GLOSS ENAMEL, B34W200
B31W201-MORNING HAZE, B1-36+1, 13-22+1, R2-7, N1-5
P-6 CORSIAN PURPLE SW1825 ACCENT GYPSUM WALL
DRYWALL PRIMER - PREPRITE 200 LATEX WALL PRIMER, B20W200.
DRYWALL PAINT - PROMAR 200 INTERIOR LATEX SEMI-GLOSS ENAMEL, B31W200
SERIES. (TWO COATS)
P-7 HAZE
CUSTOM MATCH TO ARMSTRONG, CEILING GRID AND TILE OF SAME NAME. USED ON
REMODELS ONLY, NOT FOR NEW CONSTRUCTION.
PAINT: B30 W 401, N1-2Y, P1-4
P-8 STONES THROW USED ON CEILING OF STUDIO "C" SHOW (REMODELS ONLY)
PAINT - PROMAR 200 INTERIOR LATEX FLAT PAINT, B30W200 SERIES.
P-9 FLAT BLACK USED ON INTERIOR BACKWALL OR ANIMATED SHOW
PAINT - PROMAR 400 INTERIOR LATEX BLACK, B30B400 SERIES.
P-10 FORTUNE COOKIE SW1344 INTERIOR GYPSUM BOARD
PRIMER - SW PREPRITE 200 LATEX WALL PRIMER, B20W200.
PAINT - SW PROMAR 200 LATEX SEMI-GLOSS ENAMEL, B31W200 SERIES. (TWO COATS)
P-11 CANOE SW2043 USED ON EXTERIOR DRYMT.
PRIMER - SW LOXON MASONRY PRIMER, A24W300.
PAINT - FORMULA BASE A-100 EXTERIOR LATEX SATIN, A82 SERIES. (TWO COATS)
P-12 AUGUST MOON SW2119 USED ON EXTERIOR STUCCO, DRYMT, BRICK, CMU
BLOCK AND METALS.
MASONRY PRIMER - SW LOXON MASONRY PRIMER, A24W300
MASONRY PAINT - A-100 EXTERIOR LATEX SATIN, A82 SERIES. (TWO COATS MINIMUM)
CMU BLOCK - HEAVY DUTY BLOCK FILLER, B42W46.
CMU PAINT - A-100 EXTERIOR LATEX SATIN, A82 SERIES. (TWO COATS MINIMUM)
METAL PRIMER - KEN KROMIK UNIVERSAL METAL PRIMER, B50Z SERIES ON METAL
FLASHING.
PAINT - DTM B66W201
ST2 INTERIOR OAK USED ON CHAIR CAP AND MISC.
1ST COAT - SHERWIN WILLIAMS SHERWOOD MIPING STAIN, S84 SERIES. (CHERRY)
SHERB CHERRY WITH 4 OZ. B44 RED DIOIDE
2ND COAT - SHERWIN WILLIAMS SHER-WOOD VINYL SEALER 24% T87F3
3RD COAT - SHERWIN WILLIAMS SHER-WOOD CAB- ACRYLIC LACQUER, T75C15
4TH COAT - SAME AS THIRD COAT
09971 FRP
W-2 .09 THK EMBOSSED FIBERGLAS REINFORCED PANELS - KENLITE - FRP WHITE
09972 MARLITE WALL PANELS
W-4 1/4" MARLITE NO. 5446-S2V MORNING HAZE
W-5 DISPLAY WALL - NO.2764 "CRYSTAL GREY"




ARCHITECTURE - PLANNING - DESIGN
C. T. CHANG & ASSOC. INC.
1010 W. EULESS BLVD., SUITE 110
EULESS, TX 76040

LAKE JACKSON, TX
CHUCK E. CHEESE'S PIZZA. #576
BRAZOS MALL
100 W. HIGHWAY 332
C. E. C. ENTERTAINMENT INC.
4441 WEST HEMLOCK FREEWAY
IRVING, TEXAS 75062


SCHEDULES

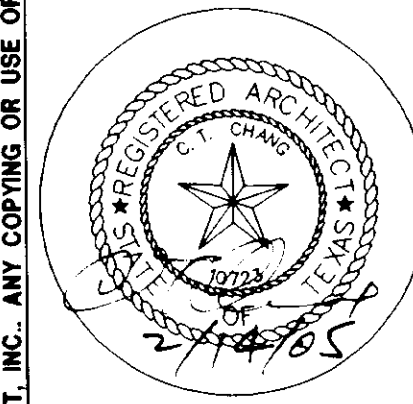


Date
02/14/2005
Revisions
Project Number
SB-10600
Sheet Number
A8.0
of 6

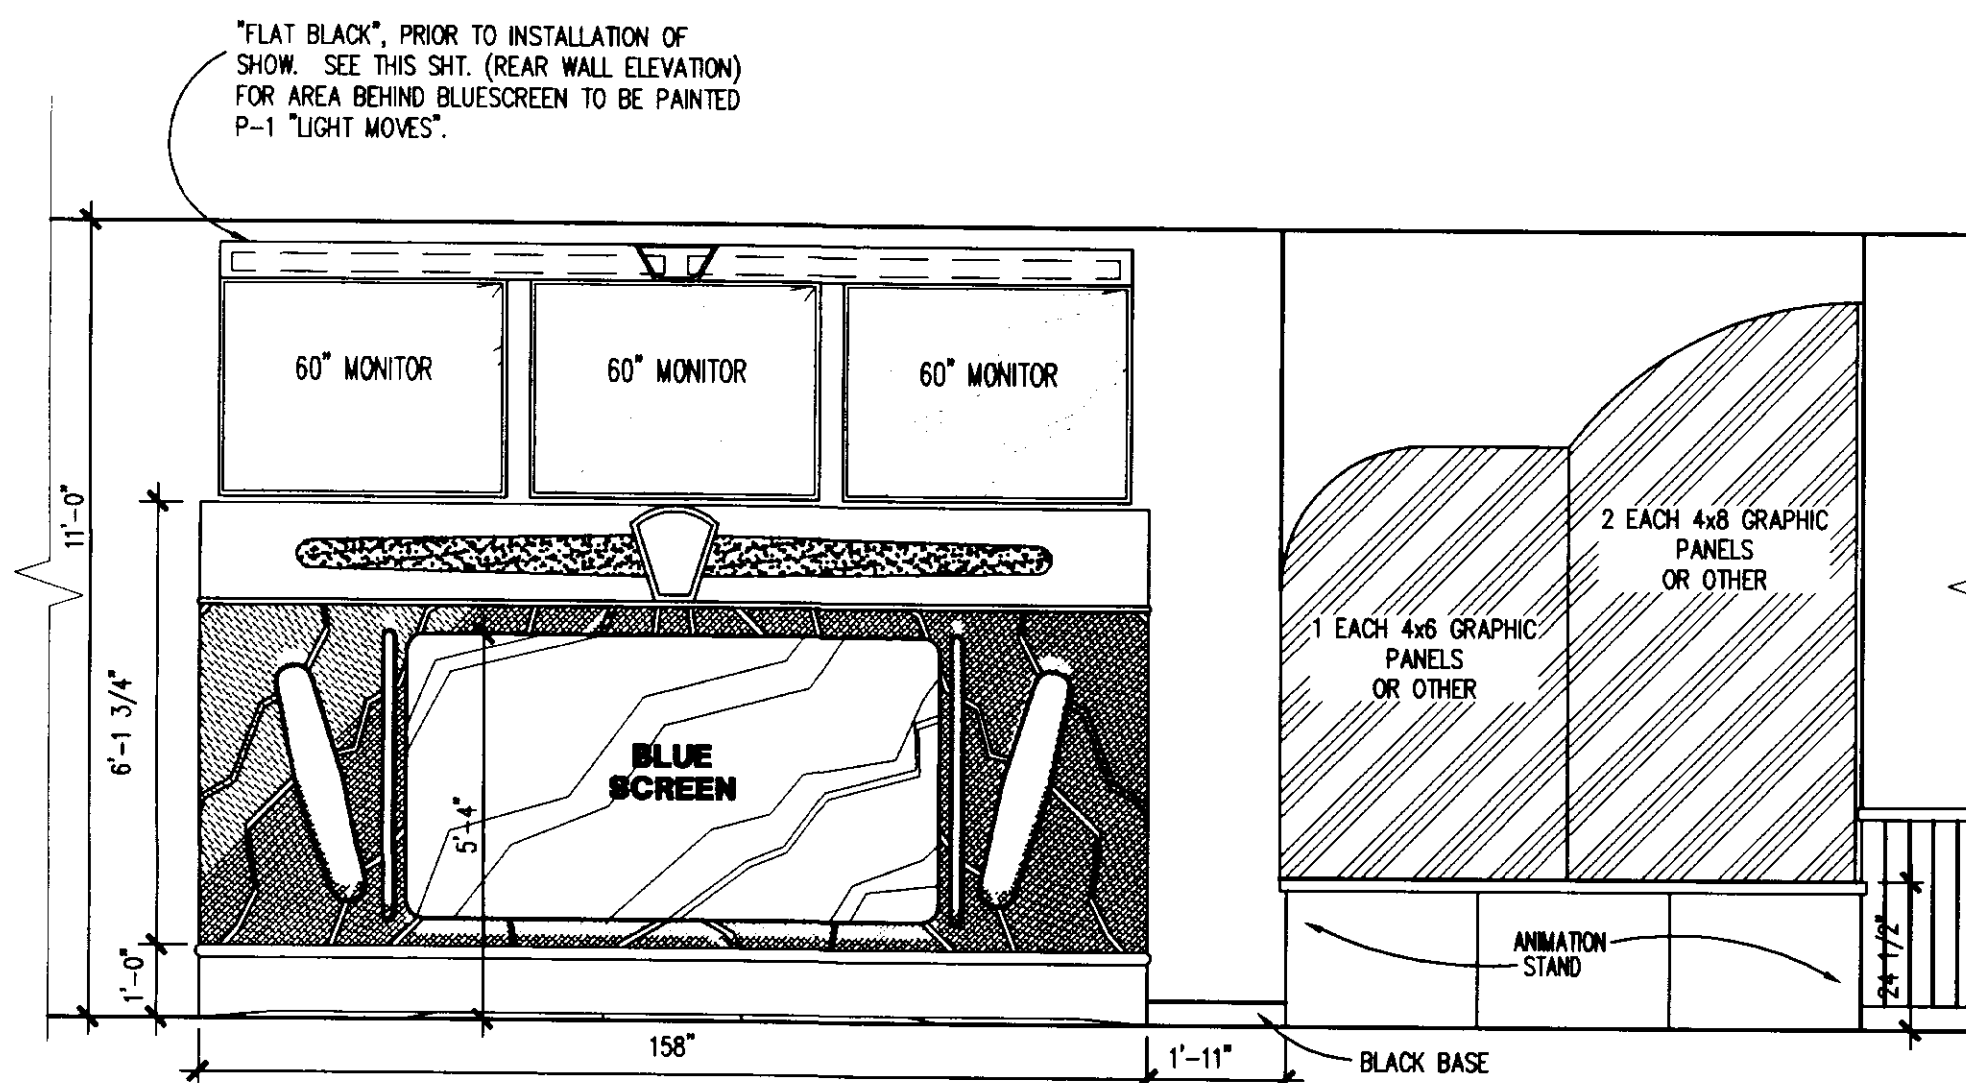


02 STUDIO 'C' SMALL MARKET ELEVATION
SCALE: 3/8" = 1'-0"

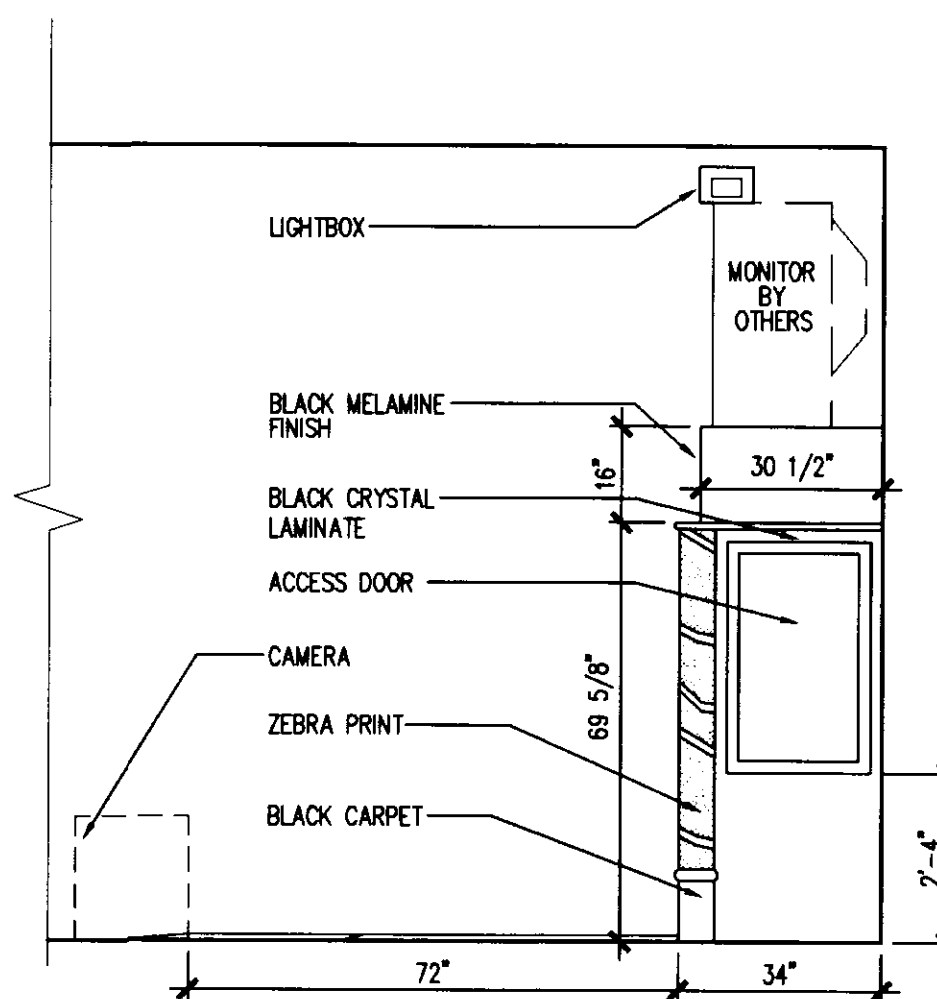


03 SIDE ELEVATION
SCALE: 3/8" = 1'-0"

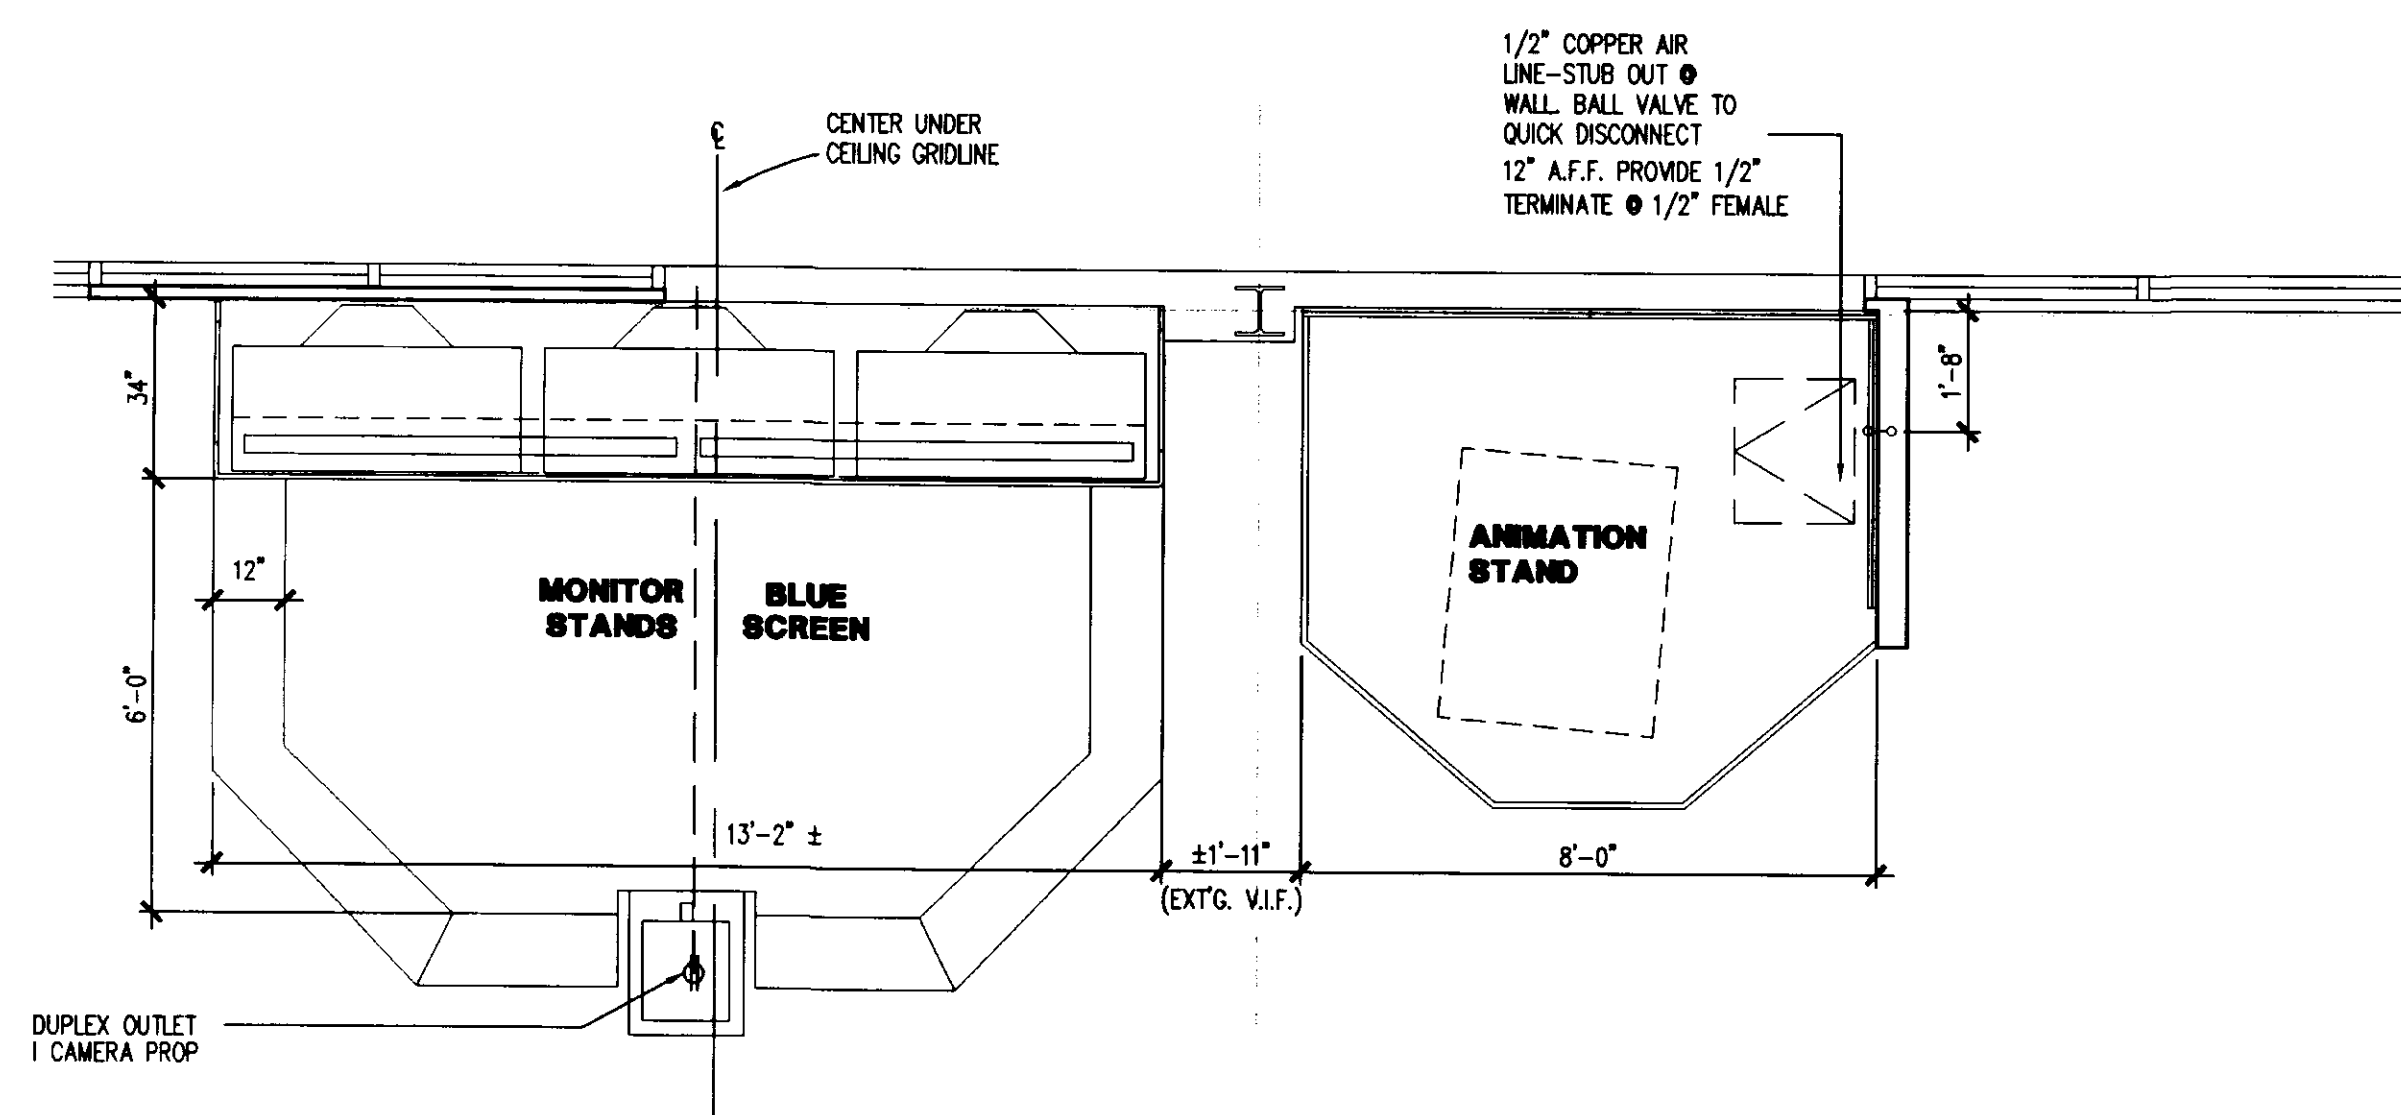


01 STUDIO 'C' FLOOR PLAN
SCALE: 3/8" = 1'-0"

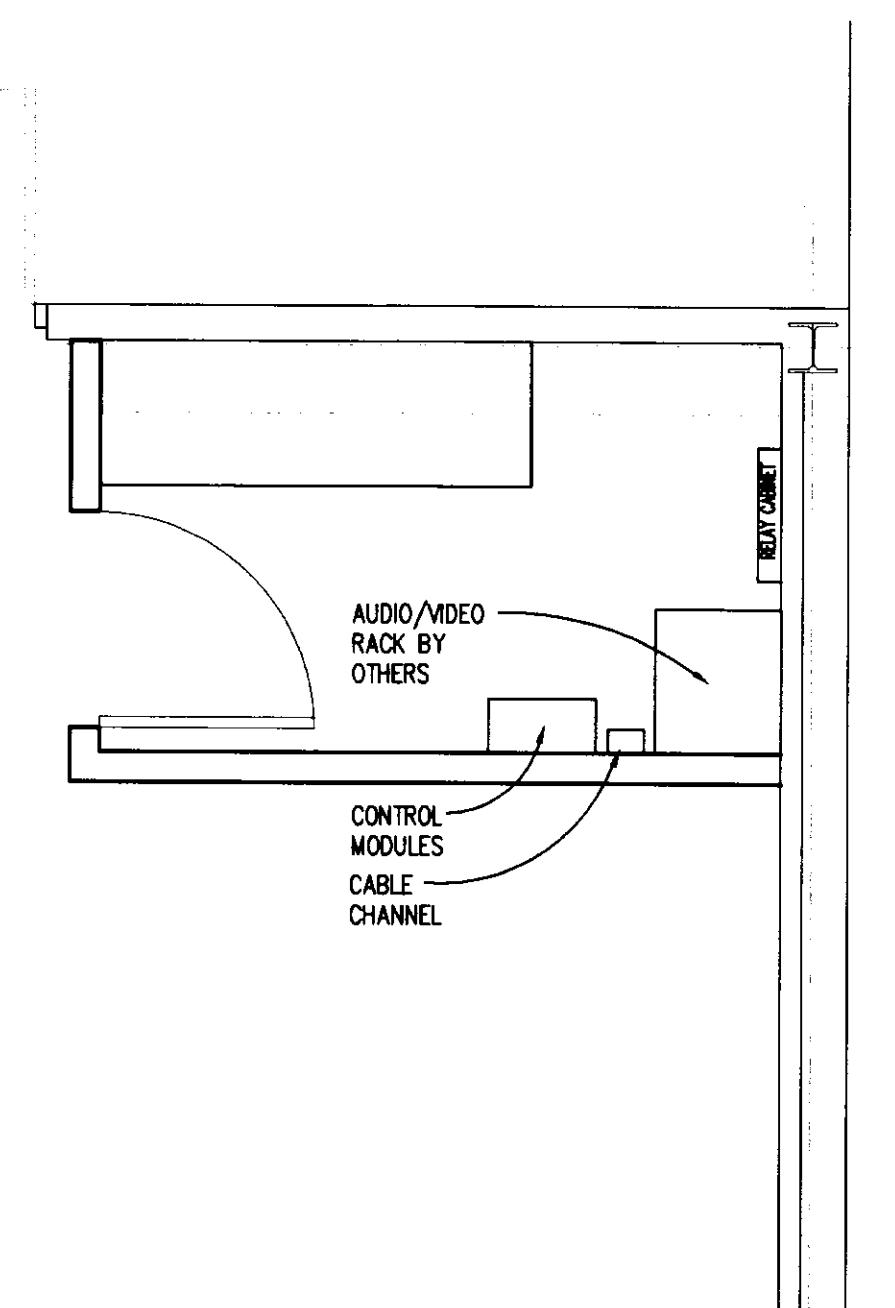


06 BLUE SCREEN DETAIL
SCALE: NOT TO SCALE

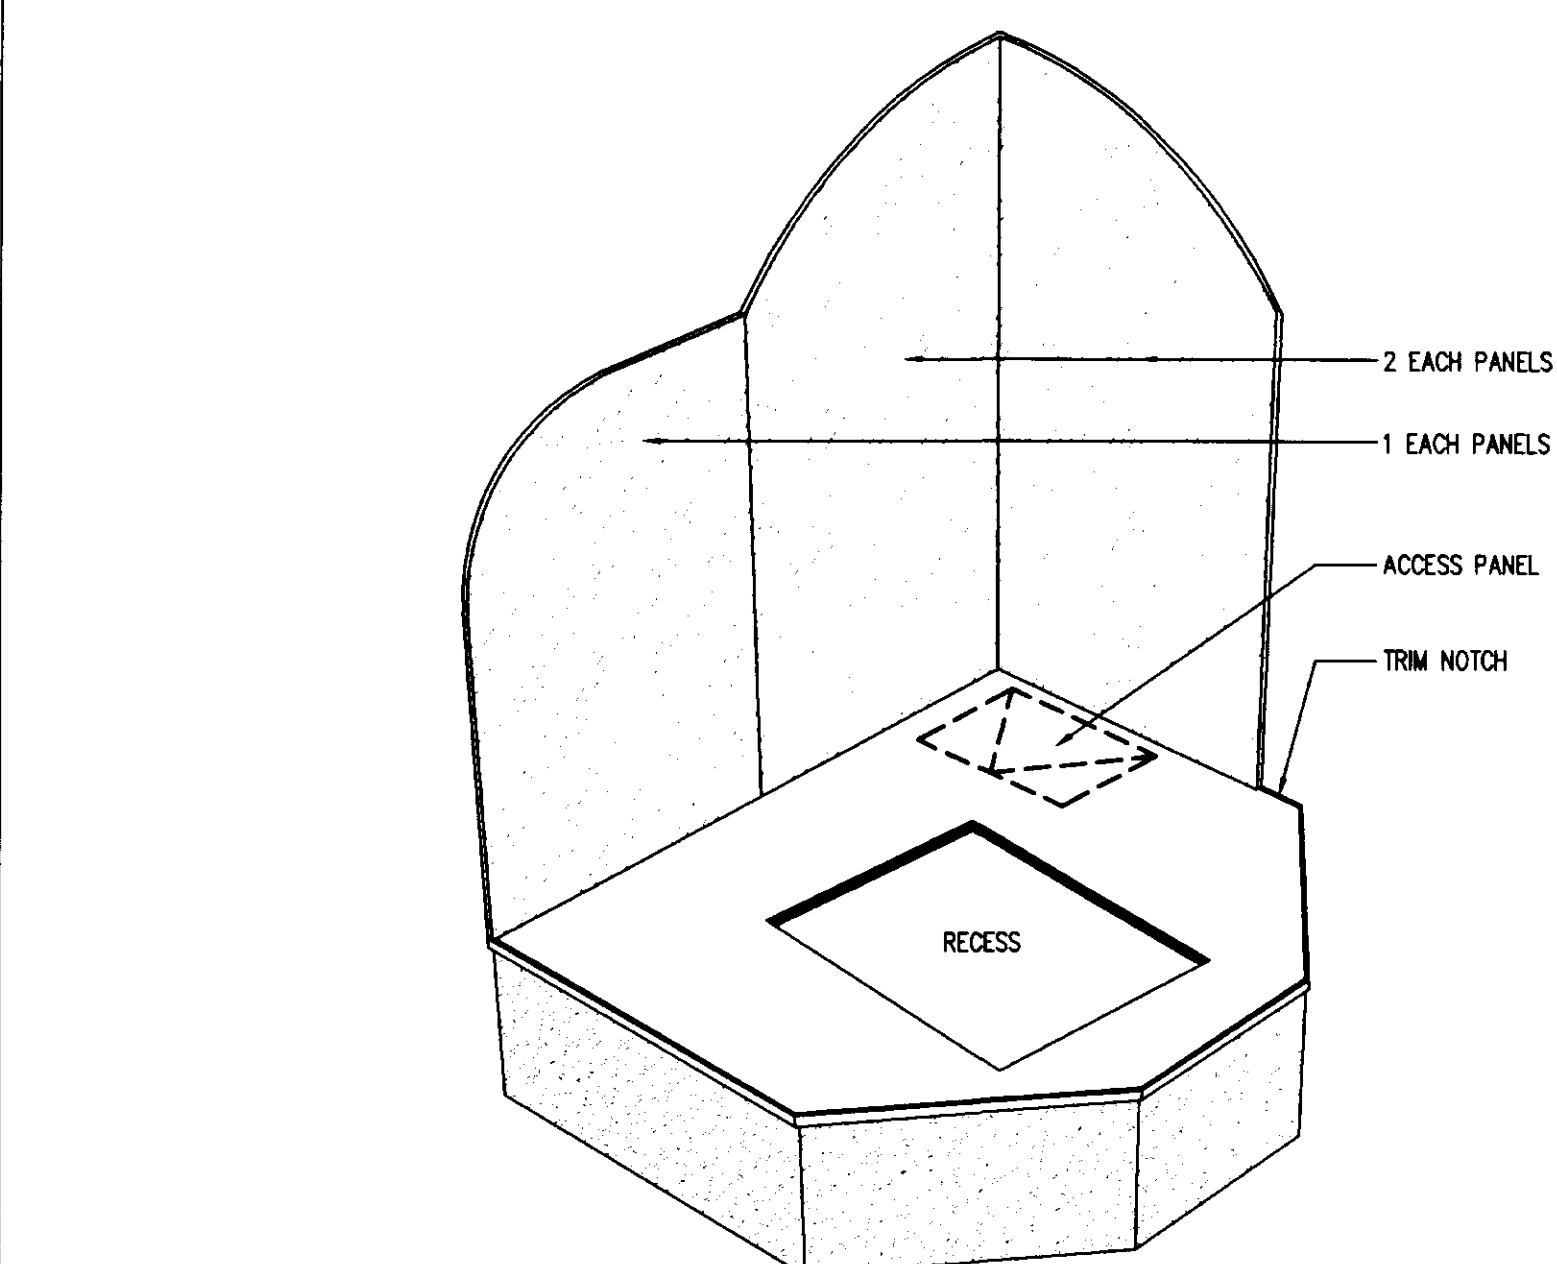


07 ANIMATED STAND DETAIL
SCALE: NOT TO SCALE

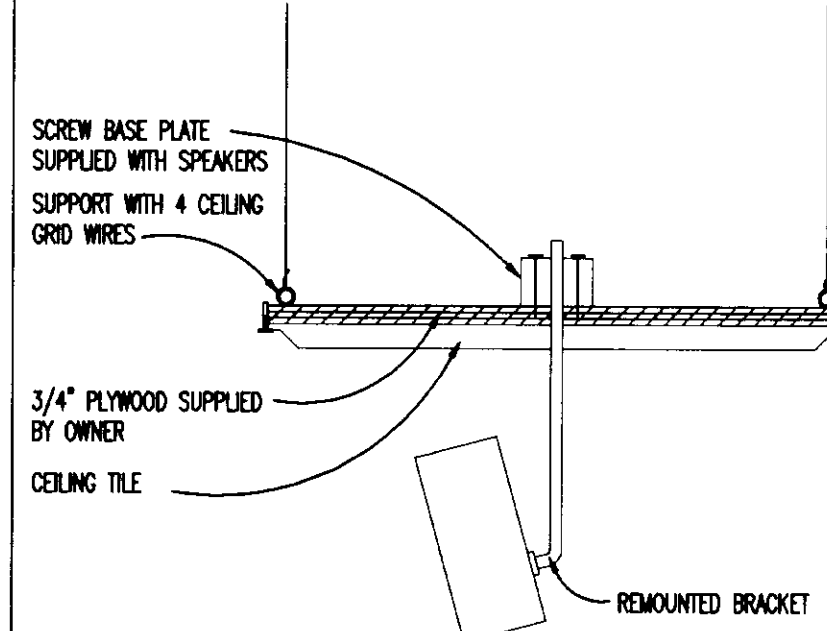


04 SPEAKER MOUNTING
SCALE: NOT TO SCALE

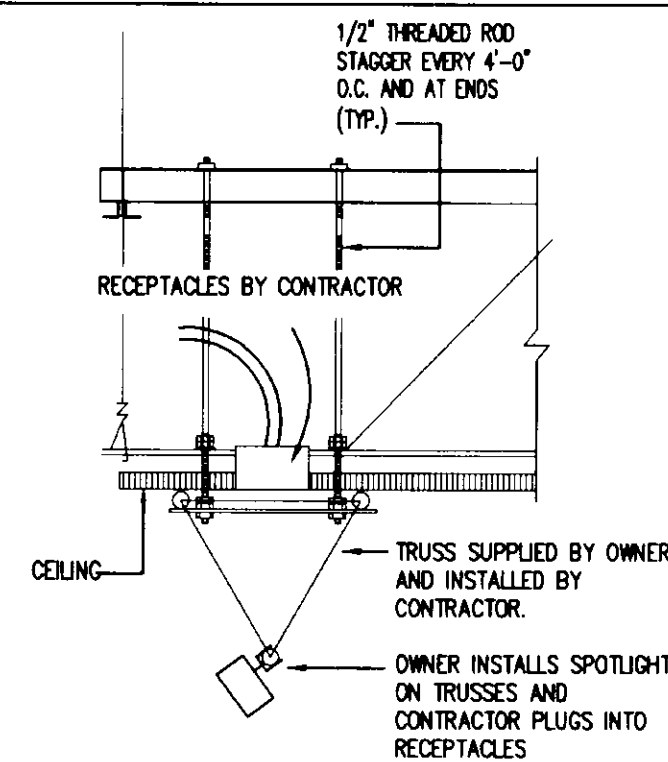

05 SHOWROOM TRUSS
SCALE: NOT TO SCALE

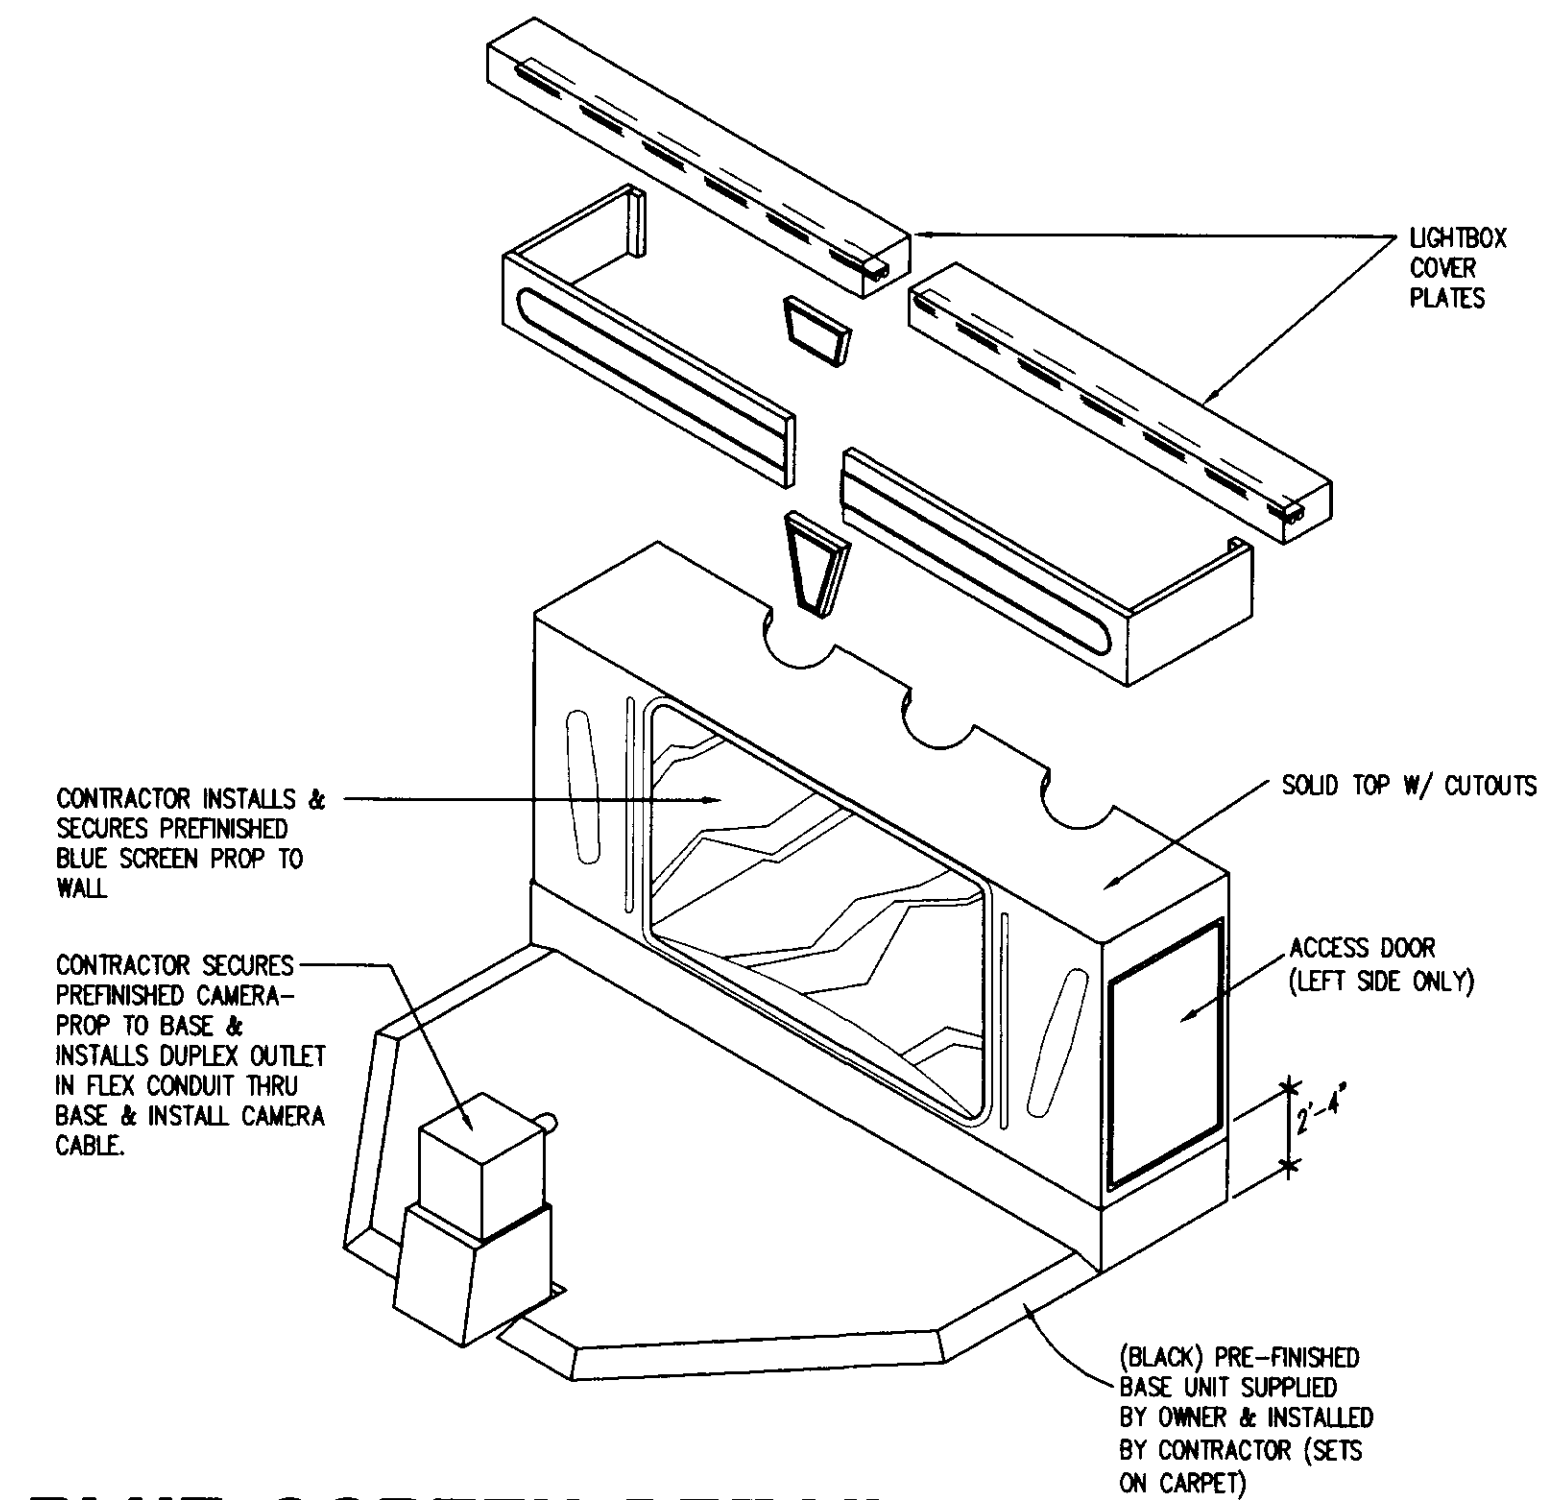


06 BLUE SCREEN DETAIL
SCALE: NOT TO SCALE

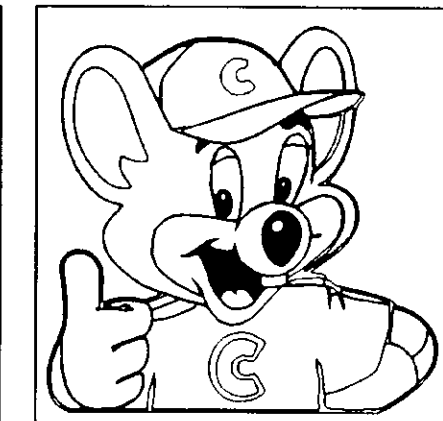


ARCHITECTURE - PLANNING - DESIGN
C. E. CHANG & ASSOC. INC.
1010 W. EULESS BLVD., SUITE 110
EULESS, TX 78040


CHUCK E. CHEESE'S PIZZA. #576
BRAZOS WALL
100 W. HIGHWAY 332
C. E. C. ENTERTAINMENT, INC.
4441 WEST AIRPORT FREEWAY
IRVING, TEXAS 75062
STUDIO 'C'

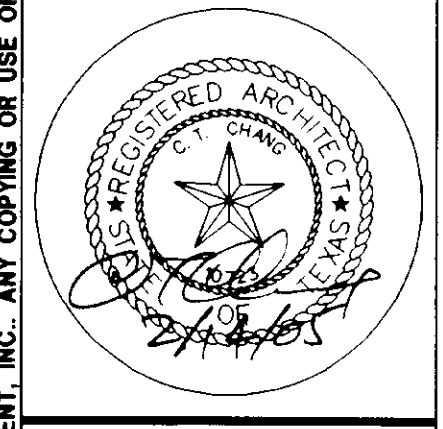

Date
02/14/2005
Revisions
Project Number
SB-10600
Sheet Number
ST1
of 1

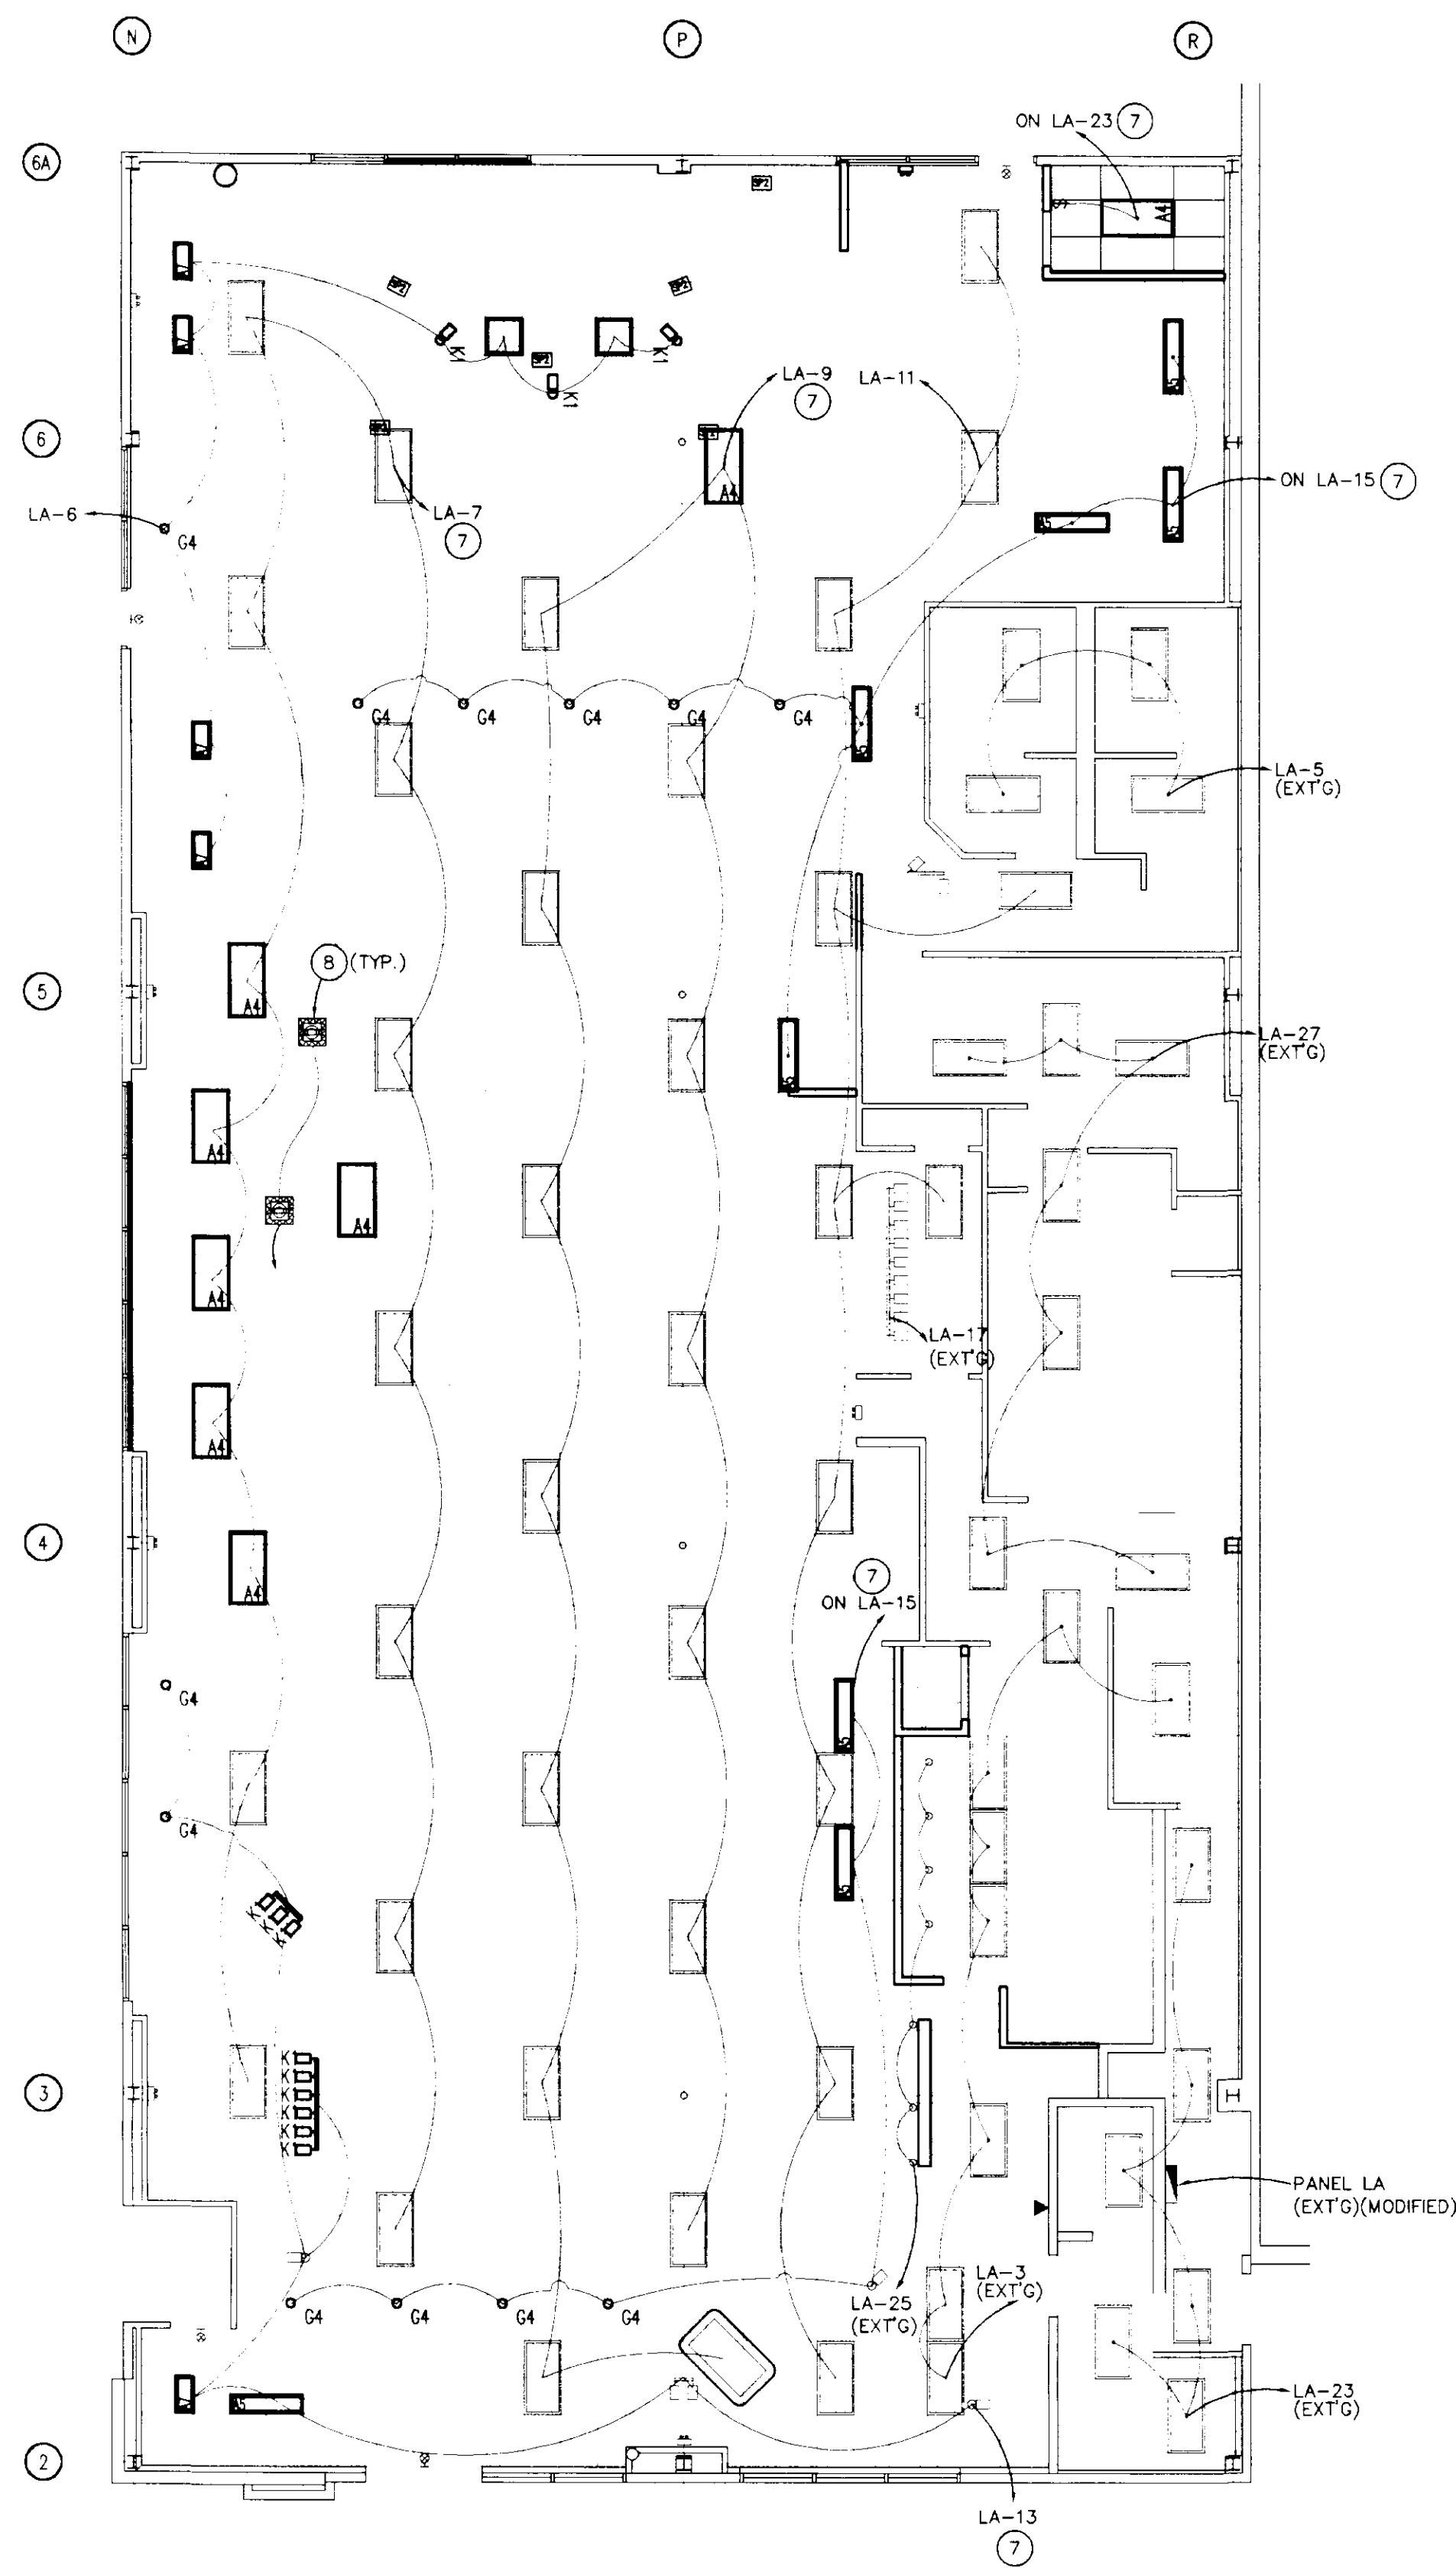

01 FLOOR PLAN-LIGHTING
SCALE: 1/8"=1'-0"

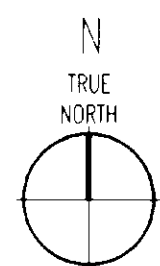


LIGHTING NOTES

- LIGHT FIXTURES ABOVE FOOD PREP, STORAGE, AND SALES AREAS SHALL BE SHIELDED OR HAVE SHATTERPROOF OR SHIELDED LAMPS.
- ALL 2x4 FLUORESCENT FIXTURES SHALL HAVE T-8 ENERGY SAVING LAMPS AND ELECTRONIC BALLAST.
- REFER TO ARCHITECTURAL DRAWINGS FOR EXACT LOCATION OF LIGHTING FIXTURES. VERIFY CEILING TYPE AND PROVIDE NECESSARY MOUNTING HARDWARE TO ACCOMMODATE LIGHT FIXTURES USED. PROVIDE SLOPE CEILING ADAPTERS WHERE REQUIRED.
- ALL EXIT/EMERGENCY TYPE X1 AND X2 IN DINING AREA SHALL BE ON EXISTING SEPARATE BRANCH CIRCUIT DISCONNECT SWITCH THAT ORIGINATES FROM SAME PANELBOARD AS THAT OF THE NORMAL LIGHTING CIRCUITS AND IS PROVIDED WITH A LOCK-ON FEATURE (LA-1).
- OUTLETS, SWITCHES AND COVER PLATES SHALL BE STAINLESS AT FOOD PREP, GRAY AT MARLITE (LEVITON 5362-SGY/80703-GY) AND IVORY AT ALL OTHER AREAS. AT CEILING PAINT TO MATCH CEILING COLOR.
- PROVIDE POWER FOR PARKING LOT LIGHTS WITH MIN. #10 CONDUCTORS IN 3/4" CONDUITS THRU 6-POLE CONTACTOR TO CIRCUIT LA-30/32. REFER TO RISER DIAGRAM ON SHEET E3.1. (NOT USED)

NOTES BY SYMBOL 'O'

- WP J-BOX IN WALL FOR CONNECTION TO ILLUMINATED SIGNAGE. VERIFY EXACT LOCATION WITH SIGNAGE SUPPLIER. E.C. TO MAKE FINAL CONNECTION. (NOT USED)
- MOUNT EMERGENCY LIGHT FIXTURES AS CLOSE TO CEILING AS ACCEPTED BY AUTHORITIES (TYPICAL).
- WP J-BOX INSIDE WALL WITH 5' WHIP TO OUTSIDE FOR CONNECTION TO AWNING LIGHTS. VERIFY EXACT LOCATION WITH SUPPLIER. (NOT USED)
- CIRCUIT SHALL BE CONTROLLED THRU 6-POLE CONTACTOR (ASCO #917 SERIES) ACTIVATED BY PHOTOCELL MOUNTED ON ROOF (FACING NORTH) AND DEACTIVATED BY TIMECLOCK (7-DAY/24HOUR/SKIP-A-DAY FEATURES). (NOT USED)
- OUTLETS, SWITCHES, AND PLATES SHALL BE:
 - STAINLESS AT FRP.
 - GREY AT MARLITE. SAFETY RECEPTACLES, LEVITON 5262-SGG RECEPTACLES, 80703 EG PLATE.
 - IVORY AT ALL OTHER AREAS.
 - CEILING OUTLETS SHALL BE PAINTED TO MATCH CEILING COLOR.
- INSTALL FIXTURES AND SWITCH (PROVIDED BY OTHERS) IN WALK-IN BOX. THIS CONTRACTOR SHALL FURNISH AND INSTALL LAMPS AS REQUIRED. (NOT USED)
- CIRCUIT IS SHOWN AS EXISTING FOR LIGHTING IN THIS AREA. FIELD VERIFY. REFER TO GENERAL ELECTRICAL NOTES #17 & #18 ON SHEET E3.1.
- CEILING OUTLET FOR SKYCRAWL.

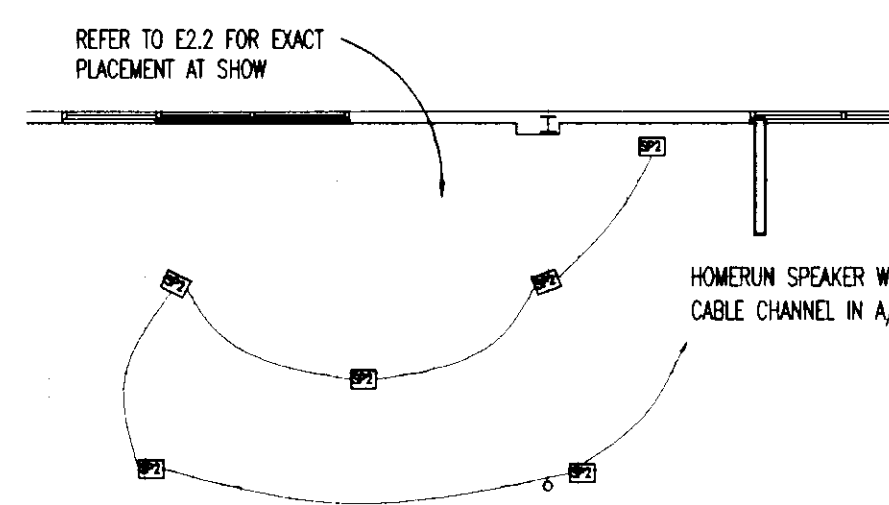

02 SPEAKER WIRING DIAGRAM
SCALE: 1/8"=1'-0"

USE #10 FOR CONDUCTORS
OVER 100 FEET

LIGHT FIXTURE SCHEDULE

TYPE	DESCRIPTION	MANUFACTURER & CATALOG No.	BALLAST TYPE	FIXTURE No. OF WATTAGE LAMPS	LAMP TYPE	REMARKS
A1	2x4 STATIC LENSED TROFFER	COLUMBIA	(1)	94	3	SYLVANIA F032/741 T8
A4	SAME AS TYPE A1 EXCEPT WITH 3/4x3/4x1/2 SILVER STYRENE	COLUMBIA	(1)	94	3	SYLVANIA F032/741 T8
A5	4-FT RECESSED WALL WASHER	JT824-332G-FSPC4-3EB8-120	ELECTRONIC	72	2	SYLVANIA F040TT5
A6	SAME AS TYPE A4 EXCEPT 2X2	WLRN244120SB	ELECTRONIC	54	3	SYLVANIA F017/741 T8
A7	2-FT RECESSED WALL WASHER	JT824-332G-FSPC4-3EB8-120	ELECTRONIC	37	2	SYLVANIA F040TT5
B1	SAME AS TYPE A1 EXCEPT WITH EMERGENCY BATTERY PACK	COLUMBIA	(1)	94	3	SYLVANIA F032/741 T8
B4	SAME AS TYPE A4 EXCEPT WITH EMERGENCY BATTERY PACK	COLUMBIA	(1)	94	3	SYLVANIA F032/741 T8
C1	SCONCE UP/DOWN SQUARE BRONZE FIXTURE	JT824-332G-FSPC4-3EB8-120-EL	ELECTRONIC	68	2	INCLUDED
C4	OUTDOOR FIXTURE WITH DIAMOND FACIA PLATE	1955E-2x32DTA-APAR380-AB-LMP	ELECTRONIC	100	1	4-PIN TRIPLE-TUBE
D4	SHALLOW LENSED DOWNLIGHT WITH SPECULARALUMINUM	800C-0-100HPS-120-360-DT-WP-RD	ELECTRONIC	34	1	HPS 100 MED
D5	SAME AS TYPE D4 EXCEPT WITH DIFFERENT LAMP	813E-32DTA-AR40HFD-SA-LMP	ELECTRONIC	17	1	32W 4-PIN GX24q-3
E1	EXTERIOR WALL PACK ABOVE DOOR	B13-130TA-AR40HFD-PCH-LMP	MAGNETIC	84	2	13W 2-PIN G24q-1
F4	4-FOOT STRAIGHTENER UTILITY CHANNEL	WF HARRIS LIGHTING	(1)	65	2	INCLUDED
G4	DECORATIVE WITH RED SW #6866 FINISH AND 7' WHITE CORD	1200WP-2-242PLT-HPT-EM2	ELECTRONIC	100	1	42PLT
K1	TRACK HEAD OR MONOPOINT	COLUMBIA	(1)	75	1	SYLVANIA F032/741 T8
K2	SAME AS TYPE K1 MONOPOINT EXCEPT DIFFERENT LAMP	CS4-232-EB8-120	ELECTRONIC	90	1	100W
WS1	3-FOOT WALL MOUNT	HI-LITES	(1)	48	2	REFER TO ARCHITECTURAL INTERIOR ELEVATIONS FOR ELEVATIONS HEIGHTS.
X1	LED EXIT SIGN WITH 90MIN. BATTERY PACK	H-STL7803-C-97/7	MAGNETIC	2.2	M	REFER TO PLAN TO PROVIDE TRACK (LENGTH PER PLAN) OR MONOPOINT BASE.
X2	EMERGENCY LIGHT WITH 90MIN. BATTERY PACK SURFACE MOUNTED	T620BL	(1)	8.4		ADDITIONAL FIXTURES MAY BE REQUIRED BY LOCAL AUTHORITIES.
		JUNO				ADDITIONAL FIXTURES MAY BE REQUIRED BY LOCAL AUTHORITIES.
		T620BL				
		T620BL				
		TEXAS FLUORESCENTS				
		WPU-225				
		PRESOLITE				
		X13R-EN-W				
		EDS2				

NOTE: GENERAL CONTRACTOR SHALL PROVIDE 'SYLVANIA' LAMPS IN ALL FIXTURES. VOLTAGE FOR ALL FIXTURES IS 120V.



ARCHITECTURE - PLANNING - DESIGN
C. T. CHANG & ASSOC. INC.
1010 W. EULESS BLVD., SUITE 110
EULESS, TX 76040

#576

CHUCK E. CHEESE'S PIZZA.
BRAZOS MALL
100 W. HIGHWAY 332
C. E. C. ENTERTAINMENT, INC.
4441 WEST AIRPORT FREEWAY
IRVING, TEXAS 75062

LAKE JACKSON, TX

FLOOR PLAN-LIGHTING



Date
02/14/2005

Revisions

Project Number
SB-10600

Sheet Number


E1.1
of 4

ITEM #	VOLT	TYPE	HGT	DESCRIPTION	LOAD		NOTES: NEMA 5-20R UNLESS NOTED OTHERWISE	CIRCUIT #	REMARKS	
					AMPS	HP				
K10	120	1	D.C.O.	72"	REFRIGERATED COUNTER, PIZZA TOP	1	1/2	OCF MODEL #PT-1	KA-2	AS RELOCATED
K18	240	1	D.C.O.	72"	PIZZA CUT TABLE W/ HEAT STRIPS #CUT TABLE	6.7		VERIFY PANEL LEFT OR RIGHT NEMA 6-15	LA-8,10	NEW
K20	115	1	S.C.O.	34"	ROTNG. COUNTER, SAND TOP TFS#TSU-48-8	1	1/3	NEMA 5-20, NSF-7	KA-23	NEW
K29	120	1	S.C.O.	50"	SUMMERST MODEL #CR-2000	12.5	3/4	DOUGH ROLLER	KA-13	AS RELOCATED
K34	120	1	S.C.O.	50"	REACH-IN FREEZER	14.0	3/4		LA-4	NEW

- A. CONTRACTOR SHALL VISIT THE SITE AND FAMILIARIZE HIMSELF WITH THE EXISTING CONDITIONS UNDER WHICH HE IS TO PERFORM HIS WORK. NO ALLOWANCE WILL BE MADE FOR FAILURE TO COMPLY.
- B. ALL ELECTRICAL WORK SHALL BE DONE IN ACCORDANCE WITH THE LATEST ADOPTED NATIONAL ELECTRICAL CODE AND ALL APPLICABLE FEDERAL, STATE AND LOCAL ORDINANCES.
- C. COORDINATE LOCATIONS AND ROUTING OF FEEDERS TO PANELBOARDS WITH LANDLORD AND PROVIDE ALL NECESSARY APPURTENANCES AS REQUIRED BY LANDLORD AND OWNER.
- D. WHERE THE WORD "PROVIDE" IS USED, THE WORD IS UNDERSTOOD TO MEAN "THE ELECTRICAL CONTRACTOR SHALL FURNISH, INSTALL AND MAKE AVAILABLE TO THE ARCHITECT AND/OR LANDLORD UNLESS OTHERWISE NOTED."
- E. VERIFY EXACT LOCATION, MOUNTING HEIGHT AND ELECTRICAL REQUIREMENTS OF ALL EQUIPMENT PROVIDED BY OTHERS (INCLUDING HVAC EQUIPMENT) PRIOR TO ROUGH-IN AND PROVIDE ALL REQUIRED FUSES, SWITCHES, TRANSFORMERS AND STARTERS NECESSARY FOR PROPER OPERATION OF EQUIPMENT.
- F. DUPLEX RECEPTACLES MOUNTED WITHIN SIX FT. OF SINK OR LAVATORY SHALL BE GFCI PER NEC AND LOCAL CODES, ALL RECEPTACLES SHALL BE TAMPER PROOF.
- G. PROVIDE ALL NECESSARY APPURTENANCES AS REQUIRED FOR PROVIDING TELEPHONE SERVICE.
- H. ROOF PENETRATION TO ROOF TOP UNIT SHALL BE MADE WITHIN THE ROOF CURB OF THE CURB OF THE UNIT PER LANDLORD'S DESIGN SPECIFICATIONS AND REQUIREMENTS.
- I. ALL CASH REGISTER WIRING TO BE PULLED BY ELECTRICAL CONTRACTOR AND FINAL CONNECTION BY CONTRACTOR PER OWNER'S REQUIREMENTS. CREDIT CARD CREDIT CARD CREDIT CARD CREDIT CARD TYPE AND PROVIDE ISOLATED GROUND WIRE AND NORMAL GROUND WIRE.
- J. ALL CONDUCTORS SHALL BE COLOR CODED AS REQUIRED PER LOCAL CODES AND JURISDICTION.
- K. REFER TO LANDLORD'S DESIGN SPECIFICATION FOR ADDITIONAL REQUIREMENTS AND INFORMATION.
- L. LIGHTS, ELECTRICAL OUTLETS, THERMOSTATS AND OTHER ENVIRONMENTAL CONTROLS SHALL HAVE OPERABLE PARTS OF THE CONTROLS LOCATED NO HIGHER THAN 48" AND NO LOWER THAN 18" ABOVE THE FLOOR PER THE ARCHITECT'S AND/OR LANDLORD'S DESIGN IN MOUNTING HEIGHT WITH ARCHITECT/OWNER PRIOR TO ROUGH IN.
- M. REFER TO ALL DISCIPLINES, INCLUDING ARCHITECTURAL & KITCHEN, PLANS FOR ADDITIONAL INFORMATION AND REQUIREMENTS.
- N. ALL GROUND WIRES SHALL BE CONNECTED TO THE BUILDING GROUNDING SYSTEM PER LANDLORD'S SPECS. AND LOCAL JURISDICTION.
- O. ALL COMMUNICATION OUTLETS SUCH AS DATA/MICROS/POS, PRINTER, CREDIT CARD (VALIDATOR) ASSOCIATED WITH CHUCK E CHEESE'S SHALL BE CONNECTED TO CHUCK E CHEESE'S COMPUTER DATA SYSTEM INSIDE THE OFFICE.
- P. CONDUIT FITTING CONNECTIONS SHALL BE IN ACCORDANCE WITH LANDLORD'S SPECS. AND LOCAL JURISDICTION.

1. FLOOR RECEPTACLES SHALL BE FLUSH MOUNTED, HUBBELL #B-2527 WITH S-3925 BRASS COVER AND CARPET RING #S-3082. VERIFY WITH PROJECT MANAGER ANY FINAL CHANGE TO GAME LAYOUT PRIOR INSTALLING. USE 3/4" UNDER SLAB FOR ALL FLOOR OUTLETS.
2. NOT USED.
3. NOT USED.
4. ALL OUTLETS ACCESSIBLE TO PUBLIC SHALL HAVE CHILD RESISTANT COVER.
5. OUTLETS SHALL BE CONCEALED FROM PUBLIC AND LOCATED BEHIND EQUIPMENT.
6. NOT USED.
7. CIRCUIT IS RELOCATED FROM EXISTING ABANDONED FLOOR RECEPTABLES. FIELD VERIFY. REFER TO GENERAL ELEC. NOTES #17 & #18, SHEET E-13.
8. INSTALL 3'-0" HANGING SINGLE TUBE ROUND RED FLUORESCENT FIXTURE 5'-0" AFF. BACK 3'-INCHES FROM SNEEZE GUARD. POWER FROM EXT'G CIRCUIT K-1 AT J-B-BOX (V.I.F.)
9. PROVIDE JUNCTION BOX V/ WHIP TO MARKETING LIGHT BOX & CONVENIENCE OUTLET. CENTER BETWEEN SODA DISPENSER AND RIGHT SIDE V.M. 5'-0" AFF. TO BOTTOM.
10. PROVIDE JUNCTION BOX FOR MENU BOARD. REF. ARCHITECTURAL PLANS FOR LOCATION.

SYMBOLS & ABBREVIATIONS			
⊕	SINGLE CONVENIENCE OUTLET (SCO)	Ⓔ	SWITCH AND PILOT LIGHT
⊕	DOUBLE CONVENIENCE OUTLET (DCO)	ℓ	ELEVATION AFF
⊕	JUNCTION BOX (JB)	A	AMPERES
⊕	QUADRUPLUX	V	VOLTS
⊕	MOTOR OUTLET	W	WATTS
⊕	SOLENOID OR CONTROL CIRCUIT	PH	PHASE
⊕	SINGLE POWER OUTLET AS NOTED	AFF	ABOVE FINISHED FLOOR
⊕	CONVENIENCE OUTLET, 2 CIRCUIT	BTC	BRANCH TO CONNECTION POINT AND CONNECT EQUIPMENT
⊕	120/208V-1PH, 3 WIRE (OR AS NOTED)		
⊕	SPECIAL OUTLET (AS NOTED)	BTF	BRANCH TO FIXTURE, FURNISH AND INSTALL RECEPTACLE
⊕	LIGHT INDICATION		
⊕	CONDUIT AS NOTED	DFA	DOWN FROM ABOVE
▼	TELEPHONE OUTLET	SU	STUB UP AFF
▬	PANELBOARD	WP	WEATHER PROOF
▬	DISCONNECT SWITCH	BFC	BELOW FINISHED CEILING
Ⓔ	MOTOR SWITCH	IG	ISOLATED GROUND

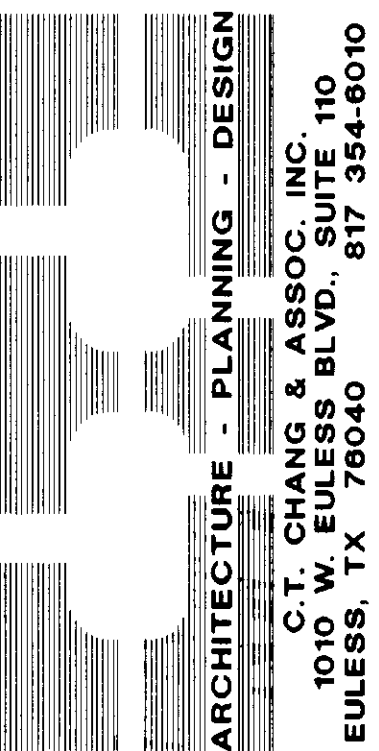

#576

CHUCK E. CHEESE'S
BRAZOS MALL
100 W. HIGHWAY 332
C. E. C. ENTERTAINMENT, INC.
4441 WEST AIRPORT FREEWAY
IRVING, TEXAS 75062


FLOOR PLAN-POWER



Revisions

Project Number
SB-10600

Sheet Number
E1.2
of 4

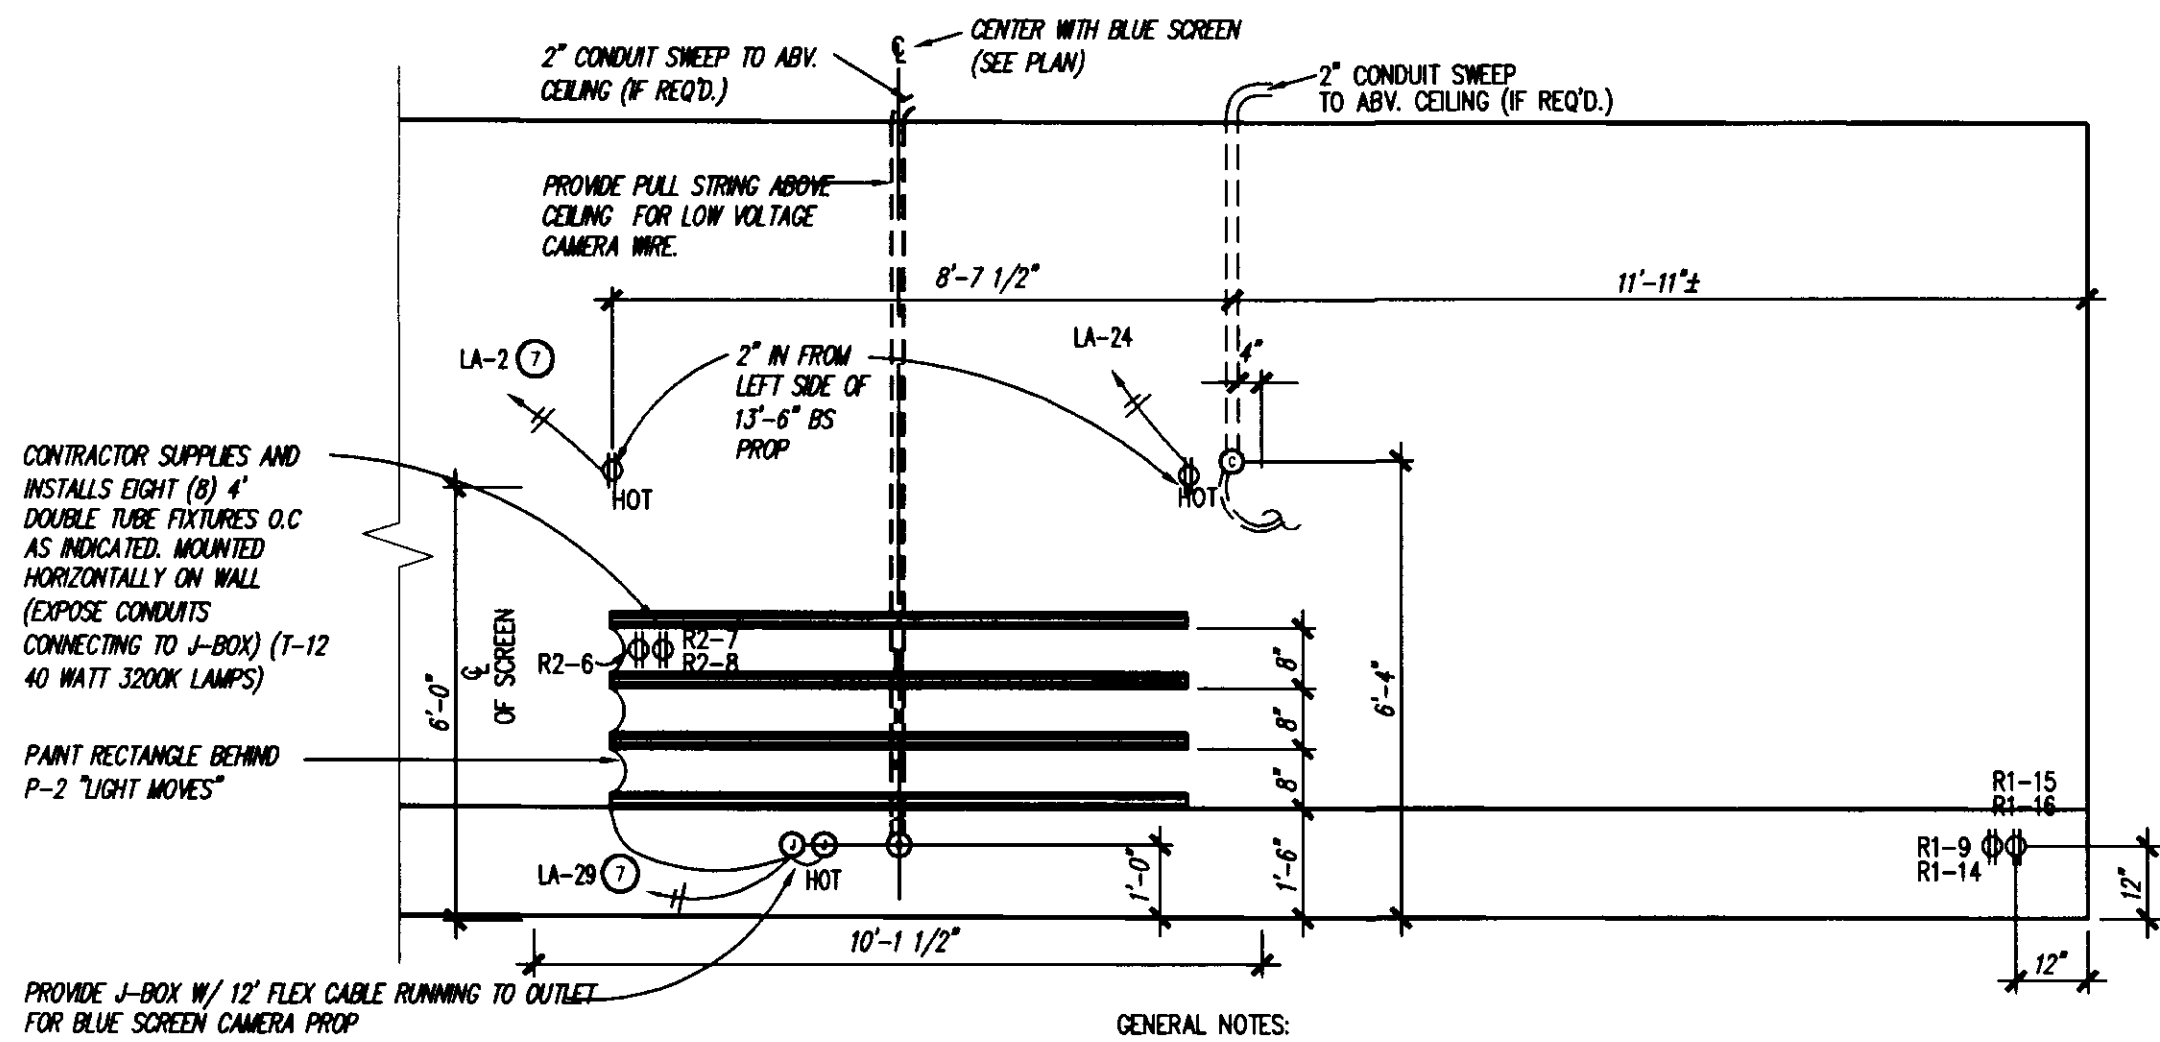


02 REAR WALL ELEVATION
SCALE: 3/8"=1'-0"

- GENERAL NOTES:
- FOR WIRING FROM RELAY CABINET "PB", REFER TO "WIRING SCHEDULE DIAGRAM" FOR THE CONFIGURATION OF COMMON NEUTRALS.
 - EXCEPT AS OTHERWISE INDICATED, FOR BRANCH CIRCUITS FROM PANEL "LB", A COMMON NEUTRAL MAY BE RUN FOR MULTIPLE CIRCUITS PER N.E.C.

WIRING SCHEDULE

PB-1 CIRCUIT LA-16 (1/20) 20 AMP BREAKER	R1-1 CEC RED FLOODS (1) R1-2 CEC GREEN FLOODS (1) R1-3 SPARE R1-4 SPARE R1-5 SPARE R1-6 SPARE R1-7 SPARE R1-8 SPARE	PB-2 CIRCUIT LA-20 (1/20) 20 AMP BREAKER	R2-1 SPARE R2-2 SPARE R2-3 SPARE R2-4 SPARE R2-5 SPARE R2-6 MONITOR ROPE LIGHT RED/YELLOW R2-7 MONITOR ROPE LIGHT BLUE R2-8 MONITOR ROPE LIGHT PURPLE/GREEN
CIRCUIT LA-18 (1/20) 20 AMP BREAKER	R1-9 SPARE R1-10 SPARE R1-11 SPARE R1-12 STROBE R1-13 SPARE R1-14 CHUCK'S BACKDROP 1 R1-15 CHUCK'S BACKDROP 2 R1-16 CHUCK'S BACKDROP 3	CIRCUIT LA-22 (1/20) 20 AMP BREAKER	R2-9 SPARE R2-10 GEMINI (1) R2-11 CEC SPOT R2-12 SPARE R2-13 SPARE R2-14 SPARE R2-15 SPARE R2-16 SPARE

- NOTES:
- RELAY CABINET "PB" SHALL BE FURNISHED BY OWNER, INSTALLED AND WIRING BY CONTRACTOR. LOW VOLTAGE CONNECTION BY OWNER.
 - CIRCUIT ROUTING IS DIAGRAMMATIC ONLY. EACH RECEPTACLE AND EACH HALF OF THE SPLIT RECEPTACLE SHALL HAVE TWO WIRES. HOT AND NEUTRAL BACK TO RELAY CABINET "PB".
 - ALL WIRING SHALL BE CAREFULLY MARKED AT EACH END.
 - USE #12 AWG CONDUCTORS IN 3/4" CONDUIT
 - ALL NUMBERED OUTLETS ARE CONTROLLED BY RELAY CABINET "PB".

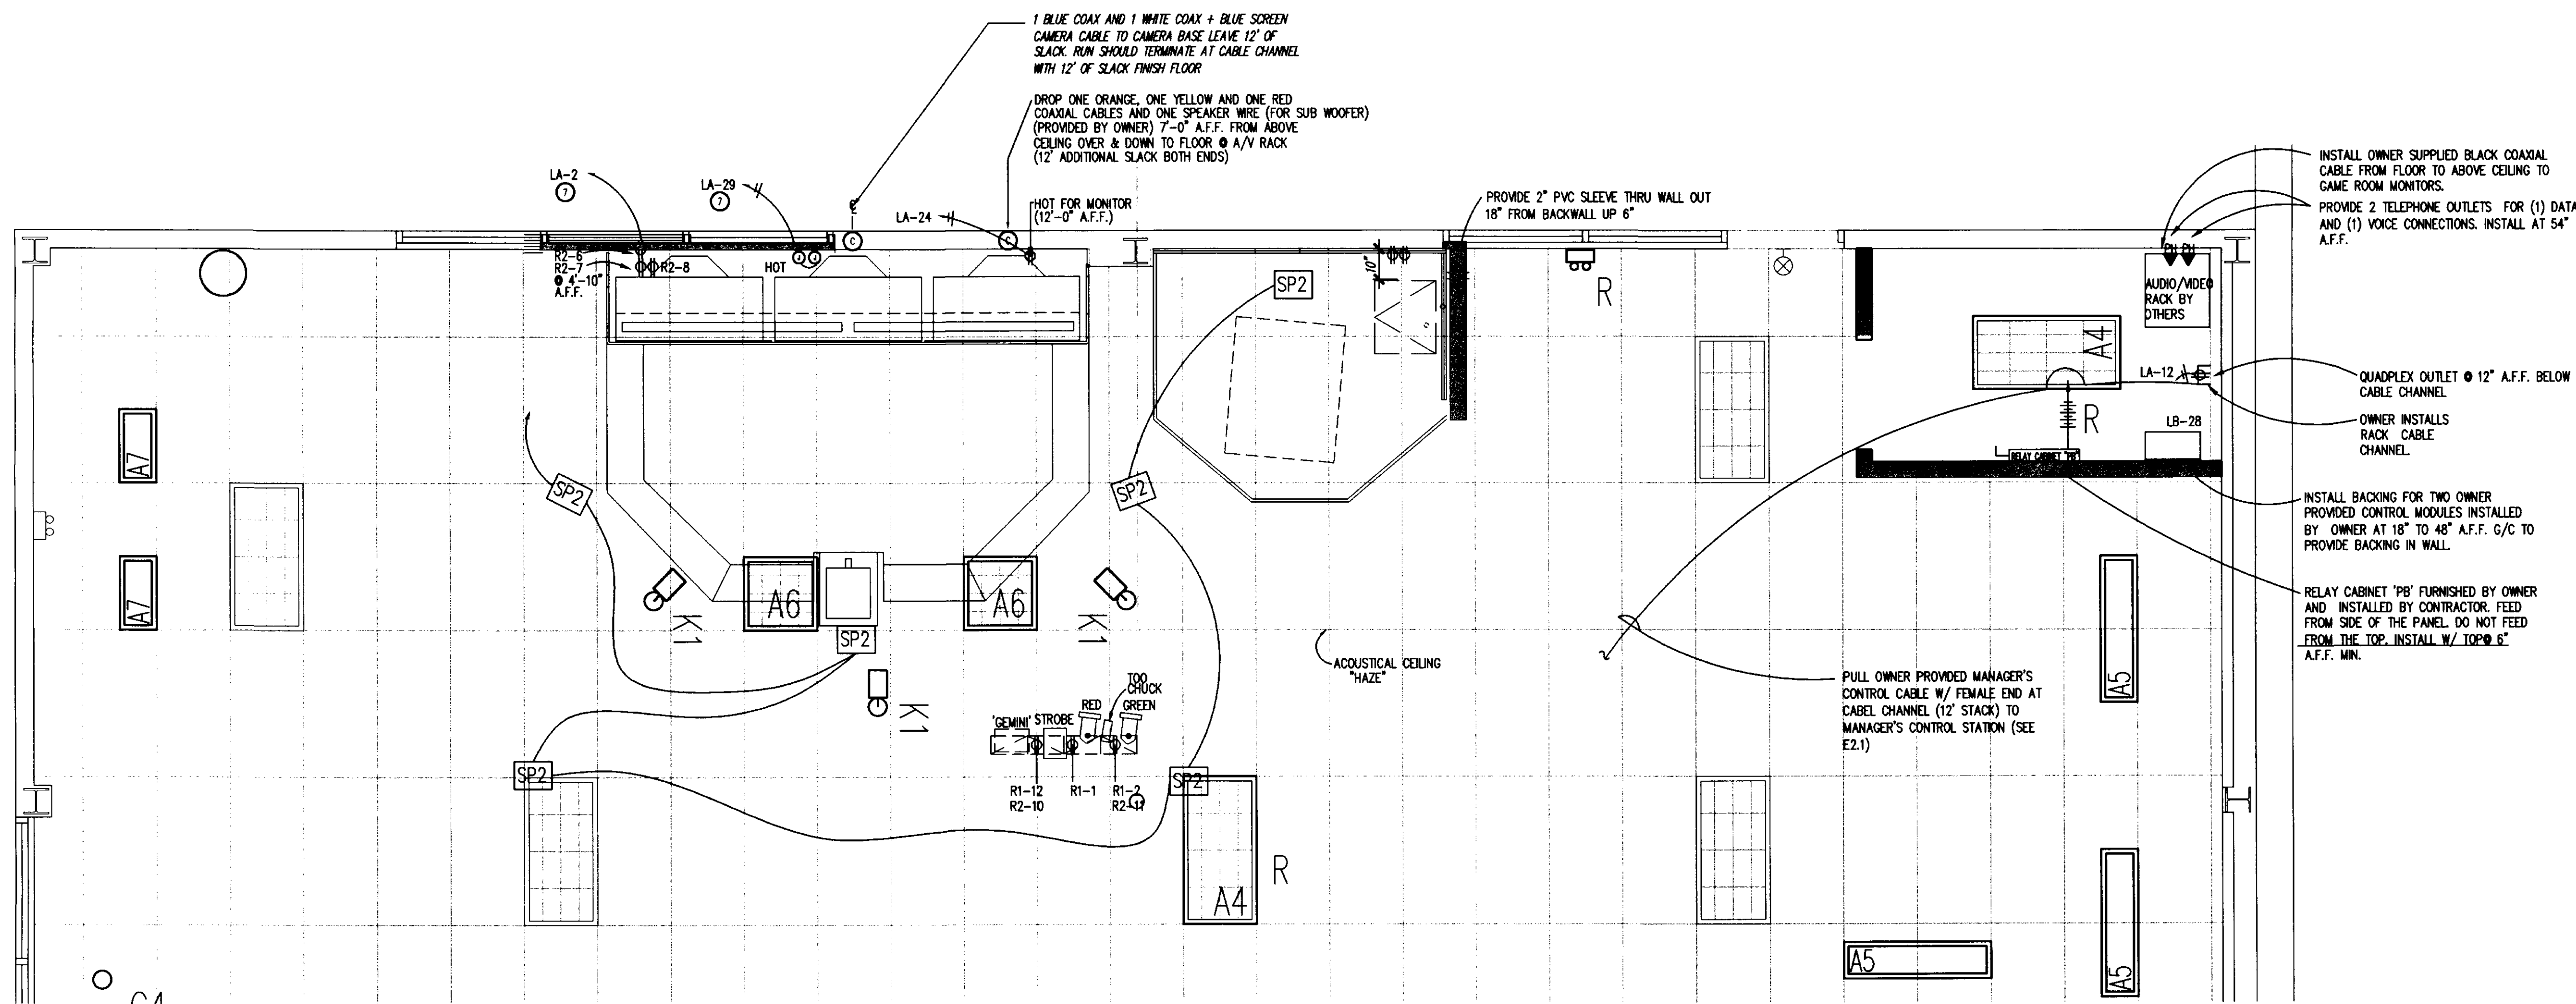


01 STUDIO 'C' FLOOR PLAN
SCALE: 3/8"=1'-0"

NOTE:
CONTRACTOR TO INSTALL "OWNER FURNISHED" LIGHT TRUSSES, "APPLAUSE," & "ON AIR SIGN."



ARCHITECTURE - PLANNING - DESIGN
C.T. CHANG & ASSOC., INC.
1010 W. EULESS BLVD., SUITE 110
EULESS, TX 76040
817 354-8010

CHUCK E. CHEESE'S PIZZA. #576
LAKE JACKSON, TX
Brazos Mall
100 W. Highway 332
C. E. C. ENTERTAINMENT, INC.
4441 WEST AIRPORT FREEWAY
IRVING, TEXAS 75062
STUDIO "C" LIGHTING AND POWER

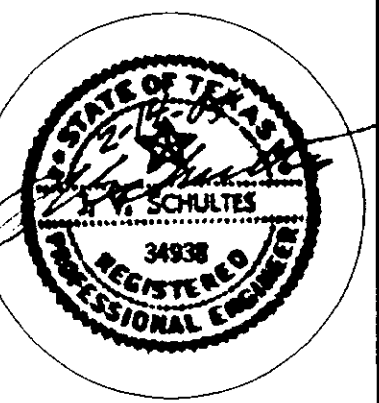

Date
02/14/2004

Revisions

Project Number
SB-10600

Sheet Number
E2.2

of 4

E31575.DWG / PLOT VIEW PLOT / PLOT SCALE: 1/8"=1'-0"

PANELBOARD SCHEDULE KA

LABEL: "CAUTION - SERIES COMBINATION SYSTEM ..." (NEC 110-22)

DESIGNATION	POLES /AMPS	LOAD, VA			#	Ph	#	LOAD, VA			POLES /AMPS	DESIGNATION
		CONT.	RECPT.	OTHER				CONT.	RECPT.	OTHER		
COLD FOOD UNIT + NEW LT MOD.	1/20	120			867	1	A	2			1200	1/20 REF. CNTR. PIZZA (K10) MOD.
COTTON CANDY	1/20				1200	3	B	4			2640	1/30 COTTON CANDY
DISHWASHER	2/90				7145	5	C	6			540	1/20 MENU BOARD
...	...				7145	7	A	8			880	2/20 ICE CONDENSER
EF-2	1/20				870	9	B	10			880	...
EF-1	1/20				1840	11	C	12			500	1/20 ICE DISPENSER
DOUGH ROLLER (K-29) MOD.	1/20				1500	13	A	14			1000	1/20 HEATED SHELF
DRINK TOWER	1/20				1000	15	B	16			1000	1/20 HEATED SHELF
PIZZA OVEN	1/20				900	17	C	18			1130	1/20 FF-1
PIZZA OVEN	1/20				900	19	A	20				1/20 RECPT. ON ROOF-RTU'S
ICE CREAM MACH. MODIFIED	1/20				1200	21	B	22			1200	1/20 BAG N BOX
SPACE					23	C	24				2000	3/25 AIR COMPRESSOR MODIFIED
AIR DRYER -X13.1 MODIFIED	1/20				720	25	A	26			2000	...
R.I. FRIG.	1/20				1920	27	B	28			2000	...
KITCHEN DCO	1/20			180	29	C	30				1530	3/20 FOOD MIXER
HOT FOOD WELL	1/20				1800	31	A	32			1530	...
KOLPACK W.I. COND.	3/30				2400	33	B	34			1530	...
...	...				2400	35	C	36			900	1/20 GAS WTR. HTR.
...	...				2400	37	A	38			1000	1/20 MICROWAVE
KOLPACK EVAP. LTS.	1/20		200			39	B	40			1000	1/20 HEATED SHELF
D.C.O.	1/20			180		41	C	42			1000	1/20 HEATED SHELF

CATEGORY	CONN. LOAD		CODE	CODE LOAD		MOUNTED:	SURFACE	REMARKS:
	KVA	AMPS		KVA	AMPS			
CONTINUOUS:	0.32	1	125%	0.4	1	VOLTS:	120/208	ALL HEATING, AIR CONDITIONING AND REFRIGERATION UNITS SHALL HAVE 'HACR' BREAKER
RECEPTACLE:	1.26	4	100%	1.3	4	PHASE/WIRE:	3 / 4	
MOTORS:	9.64	27	100%	9.6	27	MAIN SIZE:	225 AMPS	
KITCHEN EQUIPMENT:	49.57	136	65%	32.2	89	MAIN TYPE:	M.L.O.	
AIR CONDITIONING:	0.00	0	100%	0.0	0	BUS TYPE:	COPPER	
HEAT (ELECTRIC):	0.00	0	0%	0.0	0	SERIES RATE:	22/10KA	
OTHER LOAD:	1.26	4	100%	1.3	4	% UNBALANCE		IG BAR
LARGEST MOTOR:	6.00	17	25%	1.5	4	PHASE 'A':	23262 12%	
TOTAL:	62.05	172		46.3	129	PHASE 'B':	18840 -9%	
						PHASE 'C':	19845 -4%	

PANELBOARD SCHEDULE LA

LABEL: "CAUTION - SERIES COMBINATION SYSTEM ..." (NEC 110-22)

DESIGNATION	POLES /AMPS	LOAD, VA			#	Ph	#	LOAD, VA			POLES /AMPS	DESIGNATION
		CONT.	RECPT.	OTHER				CONT.	RECPT.	OTHER		
# EMERGENCY / EXIT	1/20	200			1	A	2				1200	1/20 TV MONITORS MODIFIED
+ KITCHEN A1, D4 LIGHTS	1/20	1200			3	B	4				1680	1/20 R.I. FREEZER(K34) MODIFIED
+ RESTROOM A1 LIGHTS/ EF-3	1/20	440			100	5	C	6	700		1/20	+ LIGHTS A7, K2 MODIFIED
+ DINING LIGHTS MODIFIED	1/20	1600			7	A	8				865	2/20 PIZZA CUT (K16) MODIFIED
+ DINING LIGHTS MODIFIED	1/20	1550			9	B	10				865	...
+ DINING LIGHTS MODIFIED	1/20	1100			11	C	12				400	1/20 QUAD RECPT. MODIFIED
+ DINING LIGHTS MODIFIED	1/20	1290			13	A	14	1000	200		1/20	MARKET'G LIGHT MODIFIED
+ DINING LIGHTS MODIFIED	1/20	1480			15	B	16	1200			1/20	RELAY CAB. 'PB-1' MOD.
+ GIFT COUNTER LIGHTS	1/20	680			17	C	18	1200			1/20	RELAY CAB. 'PB-1' MOD.
SIGNAGE	1/20	1200			19	A	20	1200			1/20	RELAY CAB. 'PB-2' MOD.
GIFT COUNTER LIGHTS	1/20	600			21	B	22	1200			1/20	RELAY CAB. 'PB-2' MOD.
SUPPORT AREA LIGHTS MOD.	1/20	700			23	C	24				1200	1/20 TV MONITORS MODIFIED
+ ALL G3 LIGHTS	1/20	350			25	A	26	1500			1/20	+ HEAT LAMP
+ DISHWASH AREA LIGHTS	1/20	700			27	B	28	800			1/20	@ AWNING LIGHTS
BLUE SCREEN LIGHTS MOD.	1/20	400			29	C	30	1200			1/20	@ SIGNAGE

CATEGORY	CONN. LOAD		CODE	CODE LOAD		MOUNTED:	SURFACE	REMARKS:
	KVA	AMPS		KVA	AMPS			
CONTINUOUS:	23.29	65	125%	29.1	81	VOLTS:	120/208	@ THRU 6-POLE CONTRACTOR # LOCK-ON DEVICE + 'SWD' BREAKER SHALL BE USED AND APPROVED FOR SWITCHING
RECEPTACLE:	0.80	2	100%	0.6	2	PHASE/WIRE:	3 / 4	
MOTORS:	0.1	0	100%	0.1	0	MAIN SIZE:	100 AMPS	
KITCHEN EQUIPMENT:	3.41	9	100%		0	MAIN TYPE:	100 M.C.B.	
AIR CONDITIONING:		0	100%		0	BUS TYPE:	COPPER	
HEAT (ELECTRIC):		0	100%		0	SERIES RATE:	10KA	
OTHER LOAD:	2.4	7	100%	2.4	7	% UNBALANCE		IG BAR
LARGEST MOTOR:		0	25%		0	PHASE 'A':	10605 7%	
TOTAL:	29.80	83		32.2	89	PHASE 'B':	11075 11%	
						PHASE 'C':	8120 -18%	


PANELBOARD SCHEDULE LG

LABEL: "CAUTION - SERIES COMBINATION SYSTEM ..." (NEC 110-22)

DESIGNATION	POLES /AMPS	LOAD, VA			#	Ph	#	LOAD, VA			POLES /AMPS	DESIGNATION
		CONT.	RECPT.	OTHER				CONT.	RECPT.	OTHER		
GAME RECPT. (3) MODIFIED	1/20	200	720		1	A	2	200	720		1/20	GAME RECPT. MODIFIED
GAME RECPT. (3)	1/20	200	720		3	B	4	200	720		1/20	GAME RECPT. MODIFIED
TECH RM RECPT. (4) MODIFIED	1/20		800		5	C	6	200	720		1/20	GAME RECPT. MODIFIED
GAME RECPT. (3)	1/20	200	720		7	A	8	200	720		1/20	GAME RECPT. MODIFIED
GAME RECPT. (3)	1/20	200	720		9	B	10	200	720		1/20	GAME RECPT. MODIFIED
GAME RECPT. (3)	1/20	200	720		11	C	12		900		1/20	CONVENIENCE RECPT.
GAME RECPT. (3) MODIFIED	1/20	200	720		13	A	14	200	720		1/20	GAME RECPT. MODIFIED
GAME RECPT. (1) MODIFIED	1/20	200	720		15	B	16		900		1/20	CASH REGISTER
GAME RECPT. (3) MODIFIED	1/20	200	720		17	C	18		900		1/20	CUSTOMER/GIFT RECPT.
BANK CARD	1/20		720		19	A	20			900	1/20	TICKET MUNCHER (3) MOD.
OFFICE RECPT.	1/20		600		21	B	22		900		1/20	CASH REGISTER
OFFICE RECPT.	1/20		600		23	C	24		360		1/20	PRINTER-DED. RECPT.
GAME RECPT. (3) MODIFIED	1/20	200	720		25	A	26		900		1/20	GIFT REGISTER
GAME RECPT. (3) MODIFIED	1/20	200	720		27	B	28		360		1/20	TELE. BOARD
GAME RECPT. (3) MODIFIED	1/20	200	720		29	C	30		180		1/20	SECURITY SYSTEM

CATEGORY	CONN. LOAD		CODE	CODE LOAD		MOUNTED:	SURFACE	REMARKS:
	KVA	AMPS		KVA	AMPS			
CONTINUOUS:	3.40	9	125%	4.3	12	VOLTS:	120/208	IG BAR
RECEPTACLE:	20.36	57	100+5x11	15.2	42	PHASE/WIRE:	3 / 4	
MOTORS:	0	0	100%		0	MAIN SIZE:	100 AMPS	
KITCHEN EQUIPMENT:		0	100%	0.0	0	MAIN TYPE:	100 M.C.B.	
AIR CONDITIONING:		0	100%		0	BUS TYPE:	COPPER	
HEAT (ELECTRIC):	0	0	100%	3.0	8	SERIES RATE:	10KA	
OTHER LOAD:	0.9	3	100%	0.9	3	% UNBALANCE		IG BAR
LARGEST MOTOR:		0	25%		0	PHASE 'A':	8960 9%	
TOTAL:	24.66	69		23.3	65	PHASE 'B':	8280 1%	
						PHASE 'C':	7420 -10%	

RISER DIAGRAM PRODUCED HERE PER INFORMATION DELIVERED TO ENGINEER. CONTRACTOR SHALL VERIFY EXISTING CONDITIONS PRIOR TO BID AND NOTIFY ENGINEER OF ANY DEVIATION FROM DIAGRAM.

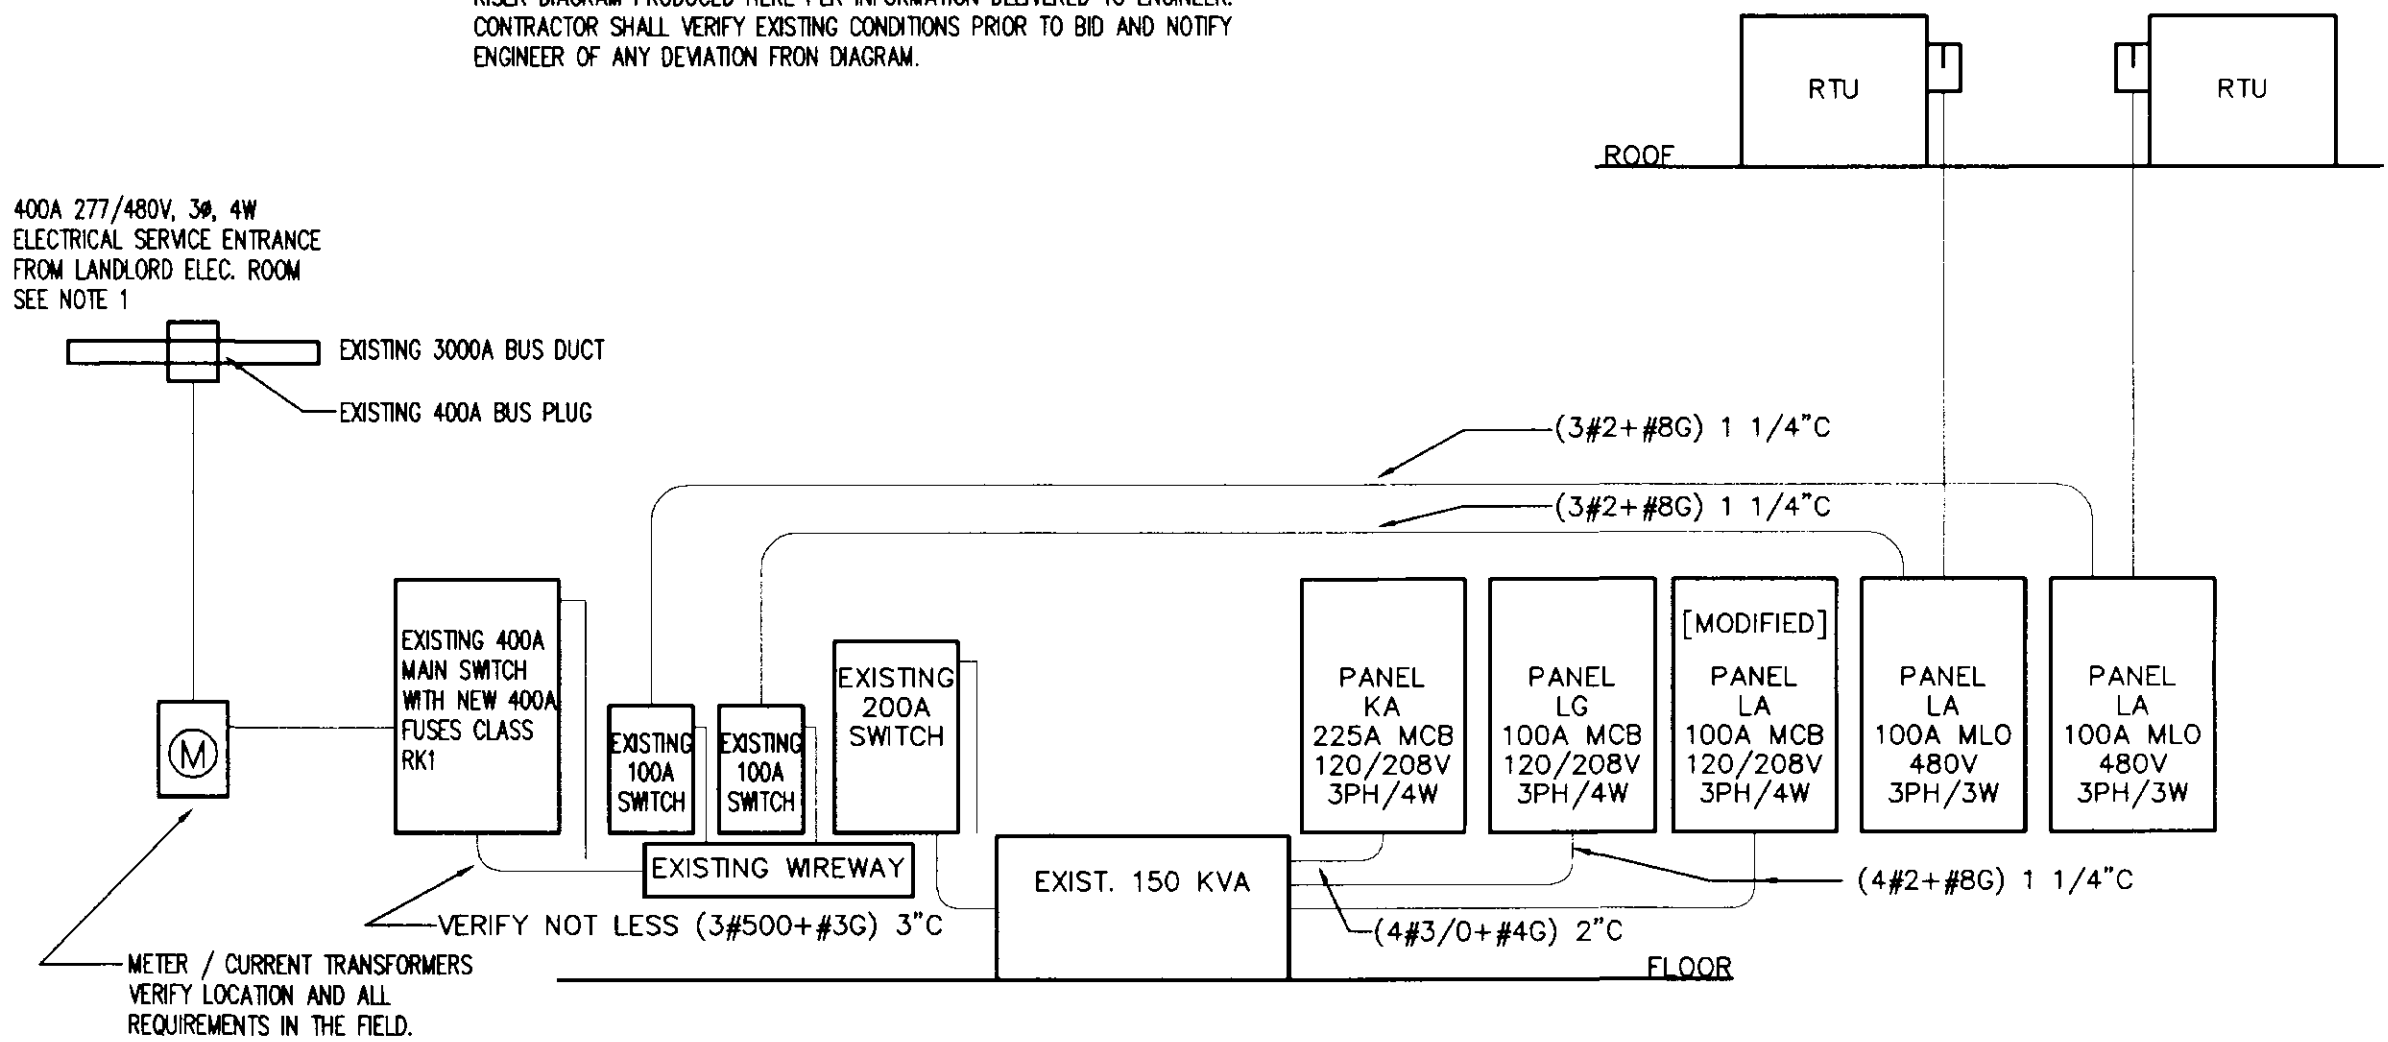

01 ELECTRICAL RISER DIAGRAM

SCALE: NONE

RISER NOTES:

1. EXISTING UNLESS OTHERWISE NOTED. VERIFY LOCATION AND ALL REQUIREMENTS IN THE FIELD.

GENERAL ELECTRICAL NOTES:

- ALL BREAKERS SHALL BE THE BOLT-ON TYPE.
- BRANCH BREAKERS OF 2P AND 3P CONFIGURATION SHALL HAVE A COMMON TRIP.
- THE CONTRACTOR SHALL BE RESPONSIBLE FOR BALANCING THE LOADS ON ALL PANELS.
- ALL CIRCUIT BREAKERS USED TO SWITCH LIGHT FIXTURES SHALL BE APPROVED FOR THE PURPOSE AND MARKED "SWD".
- THE CONTRACTOR SHALL BE RESPONSIBLE FOR THE PROPER IDENTIFICATION AND LABELING OF ALL CIRCUIT BREAKERS. EACH PANEL SHALL BE PROVIDED WITH AN ACCURATE TYPEWRITTEN CIRCUIT DIRECTORY.
- INCOMING SERVICE SHALL BE 208/120V, 3 PHASE, 4 WIRE. ANY DEVIATIONS TO THIS SERVICE TYPE SHALL NOT BE PERMITTED UNLESS APPROVED BY OWNER. (EXISTING) (NOT USED)
- ALL ELECTRICAL MATERIAL USED ON THIS PROJECT SHALL BE "UL" LISTED AND LABELED.
- ALL CONDUIT SHALL BE 1/2" UNLESS OTHERWISE NOTED.
- THE MINIMUM SIZE OF WIRE SHALL BE #12 AWG THWN COPPER. WIRES INSTALLED UNDERGROUND OR OUTDOORS SHALL BE THWN.
- ALL CONDUITS PENETRATING THE COOLER BOX SHALL BE SEALED IN COMPLIANCE WITH NEC 300-7. (EXISTING) (NOT USED)
- THE CONTRACTOR SHALL ARRANGE WITH THE ELECTRIC AND TELEPHONE UTILITY CO. FOR INCOMING SERVICE REQUIREMENTS AND SHALL INCLUDE ALL COSTS IN BASE BID. (EXISTING) (NOT USED)
- ALL PANELS SHALL BE PROVIDED WITH A KEY LOCK AND LATCH. EACH PANEL SHALL HAVE TWO KEYS WITH ALL PANELS KEYED ALIKE.
- RACEWAYS SHALL BE ANY OF THE FOLLOWING MATERIALS, INSTALLED IN ACCORDANCE WITH ALL APPLICABLE CODES:
 - TYPE MC CABLE WHERE PERMITTED IN NEC 334-3 AND INSTALLED PER 334-10.
 - METALLIC RACEWAYS: GREENFIELD, EMT, IMC, HEAVY-WALL CONDUIT
 - RIGID NONMETALLIC CONDUIT (COMPLY WITH NEC 347) (USE SHALL BE ONLY FOR OUTDOOR USE OR USE IN SLABS) ALL RACEWAYS SHALL HAVE A FULL SIZE GROUNDING CONDUCTOR INSTALLED. ROMEK, NONMETALLIC TUBING, AND BX CABLEING SHALL NOT BE USED.
- REARRANGE EXISTING BREAKERS AND PROVIDE NEW BREAKERS FOR EXISTING PANELS AS REQUIRED TO MATCH NEW PANEL SCHEDULES.
- FIELD VERIFY ALL ELECTRICAL CIRCUITS TO BE RELOCATED OR ADDED.
- ALL CONDUIT SHALL CONTAIN A HOT-LEG AND NEUTRAL UNLESS INDICATED OTHERWISE.
- SPECIAL ELECTRICAL NOTES:

CONTRACTOR SHALL SURVEY ALL EXISTING LIGHTING AND FLOOR RECEPTACLE CIRCUITS WHICH ARE TO BE DISCONNECTED FROM SERVICE WITHIN WORK AREA. REMOVE THESE CIRCUITS AND ANNOTATE THE ELECTRICAL PANEL CIRCUIT CARD WITH "SPARE" WHERE CIRCUIT IS REMOVED.

THE REFLECTED CEILING PLAN AND POWER PLAN SHOWS NEW LIGHTING AND GAME RECEPTACLES. THE CONTRACTOR SHALL CONFIRM THE AVAILABILITY OF THE CIRCUITS SERVING THESE PROPOSED LIGHTING AND RECEPTACLE LOCATIONS. THE CONTRACTOR SHALL ANNOTATE THE ELECTRICAL PANEL CIRCUIT CARD WITH SERVICE INSTALLED.

18. REVISED LIGHT FIXTURE LOCATIONS, AS WELL AS NEW LIGHT FIXTURES. SEVERAL FIXTURES WERE SLIGHTLY RELOCATED FROM THEIR EXISTING LOCATIONS (RECORDED DURING A VISUAL SURVEY) TO ACCOMMODATE THE NEW LIGHTING PLAN. AS BUILT ELECTRICAL DRAWINGS DO NOT APPEAR TO LOCATE EACH CIRCUIT SUPPORTING EXISTING LIGHTING FIXTURES AND APPLIANCE OUTLETS, THE CONTRACTOR SHALL SURVEY ALL EXISTING LIGHTING AND APPLIANCE BRACH CIRCUITS ON EACH SUPPORTING PANEL AND SUBMIT A CIRCUIT PLAN TO ACCOMMODATE PROPOSED ELECTRICAL REVISIONS TO THE ARCHITECT FOR APPROVAL.


WIREWAY LOAD SUMMARY

CATEGORY	480 VOLT 3-PHASE		CODE	CODE LOAD		REMARKS:
	CONNECTED LOAD			KVA	AMPS	
CONTINUOUS: (NEC 215-2)	27.01	33	125%	33.76	41	
RECEPTACLE: (TABLE 220-13)	22.24	27	100%	22.24	27	
MOTORS: (NEC 430-24)	9.74	12	100%	9.74	12	
KITCHEN: (TABLE 220-20)	52.98	64	65%	34.44	41	
AIR CONDITION: (NEC 220-30(c))	122.00	147	100%	122.00	147	
HEAT (ELECTRIC): (NEC 220-21)	0.00	0	100%	0.00	0	EXISTING SERVICE:
OTHER LOAD: (NEC 215-2)	4.56	5	100%	4.56	5	400A 277/480V, 3ph, 4W
LARGEST MOTOR: (NEC 430-24)	6.00	7	25%	1.50	2	(3) #500THW+ #3G, 3\"C.
TOTAL (TABLE 220-36):	238.53	287	98%	228.24	275	



CHUCK E. CHEESE'S PIZZA.
100 W. HIGHWAY 332
C. E. C. ENTERTAINMENT, INC.
4441 WEST AIRPORT FREEWAY
IRVING, TEXAS 75062

CHUCK E. CHEESE'S PIZZA.
100 W. HIGHWAY 332
C. E. C. ENTERTAINMENT, INC.
4441 WEST AIRPORT FREEWAY
IRVING, TEXAS 75062

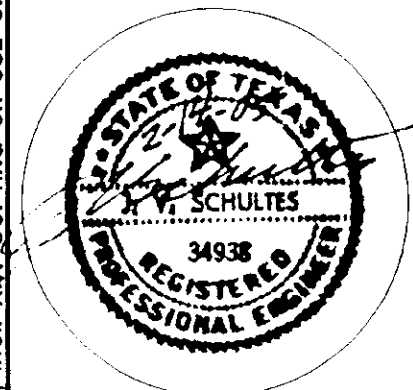


Date
02/14/2005

Revisions

Project Number
SB-10600

Sheet Number

E3.1
of 4

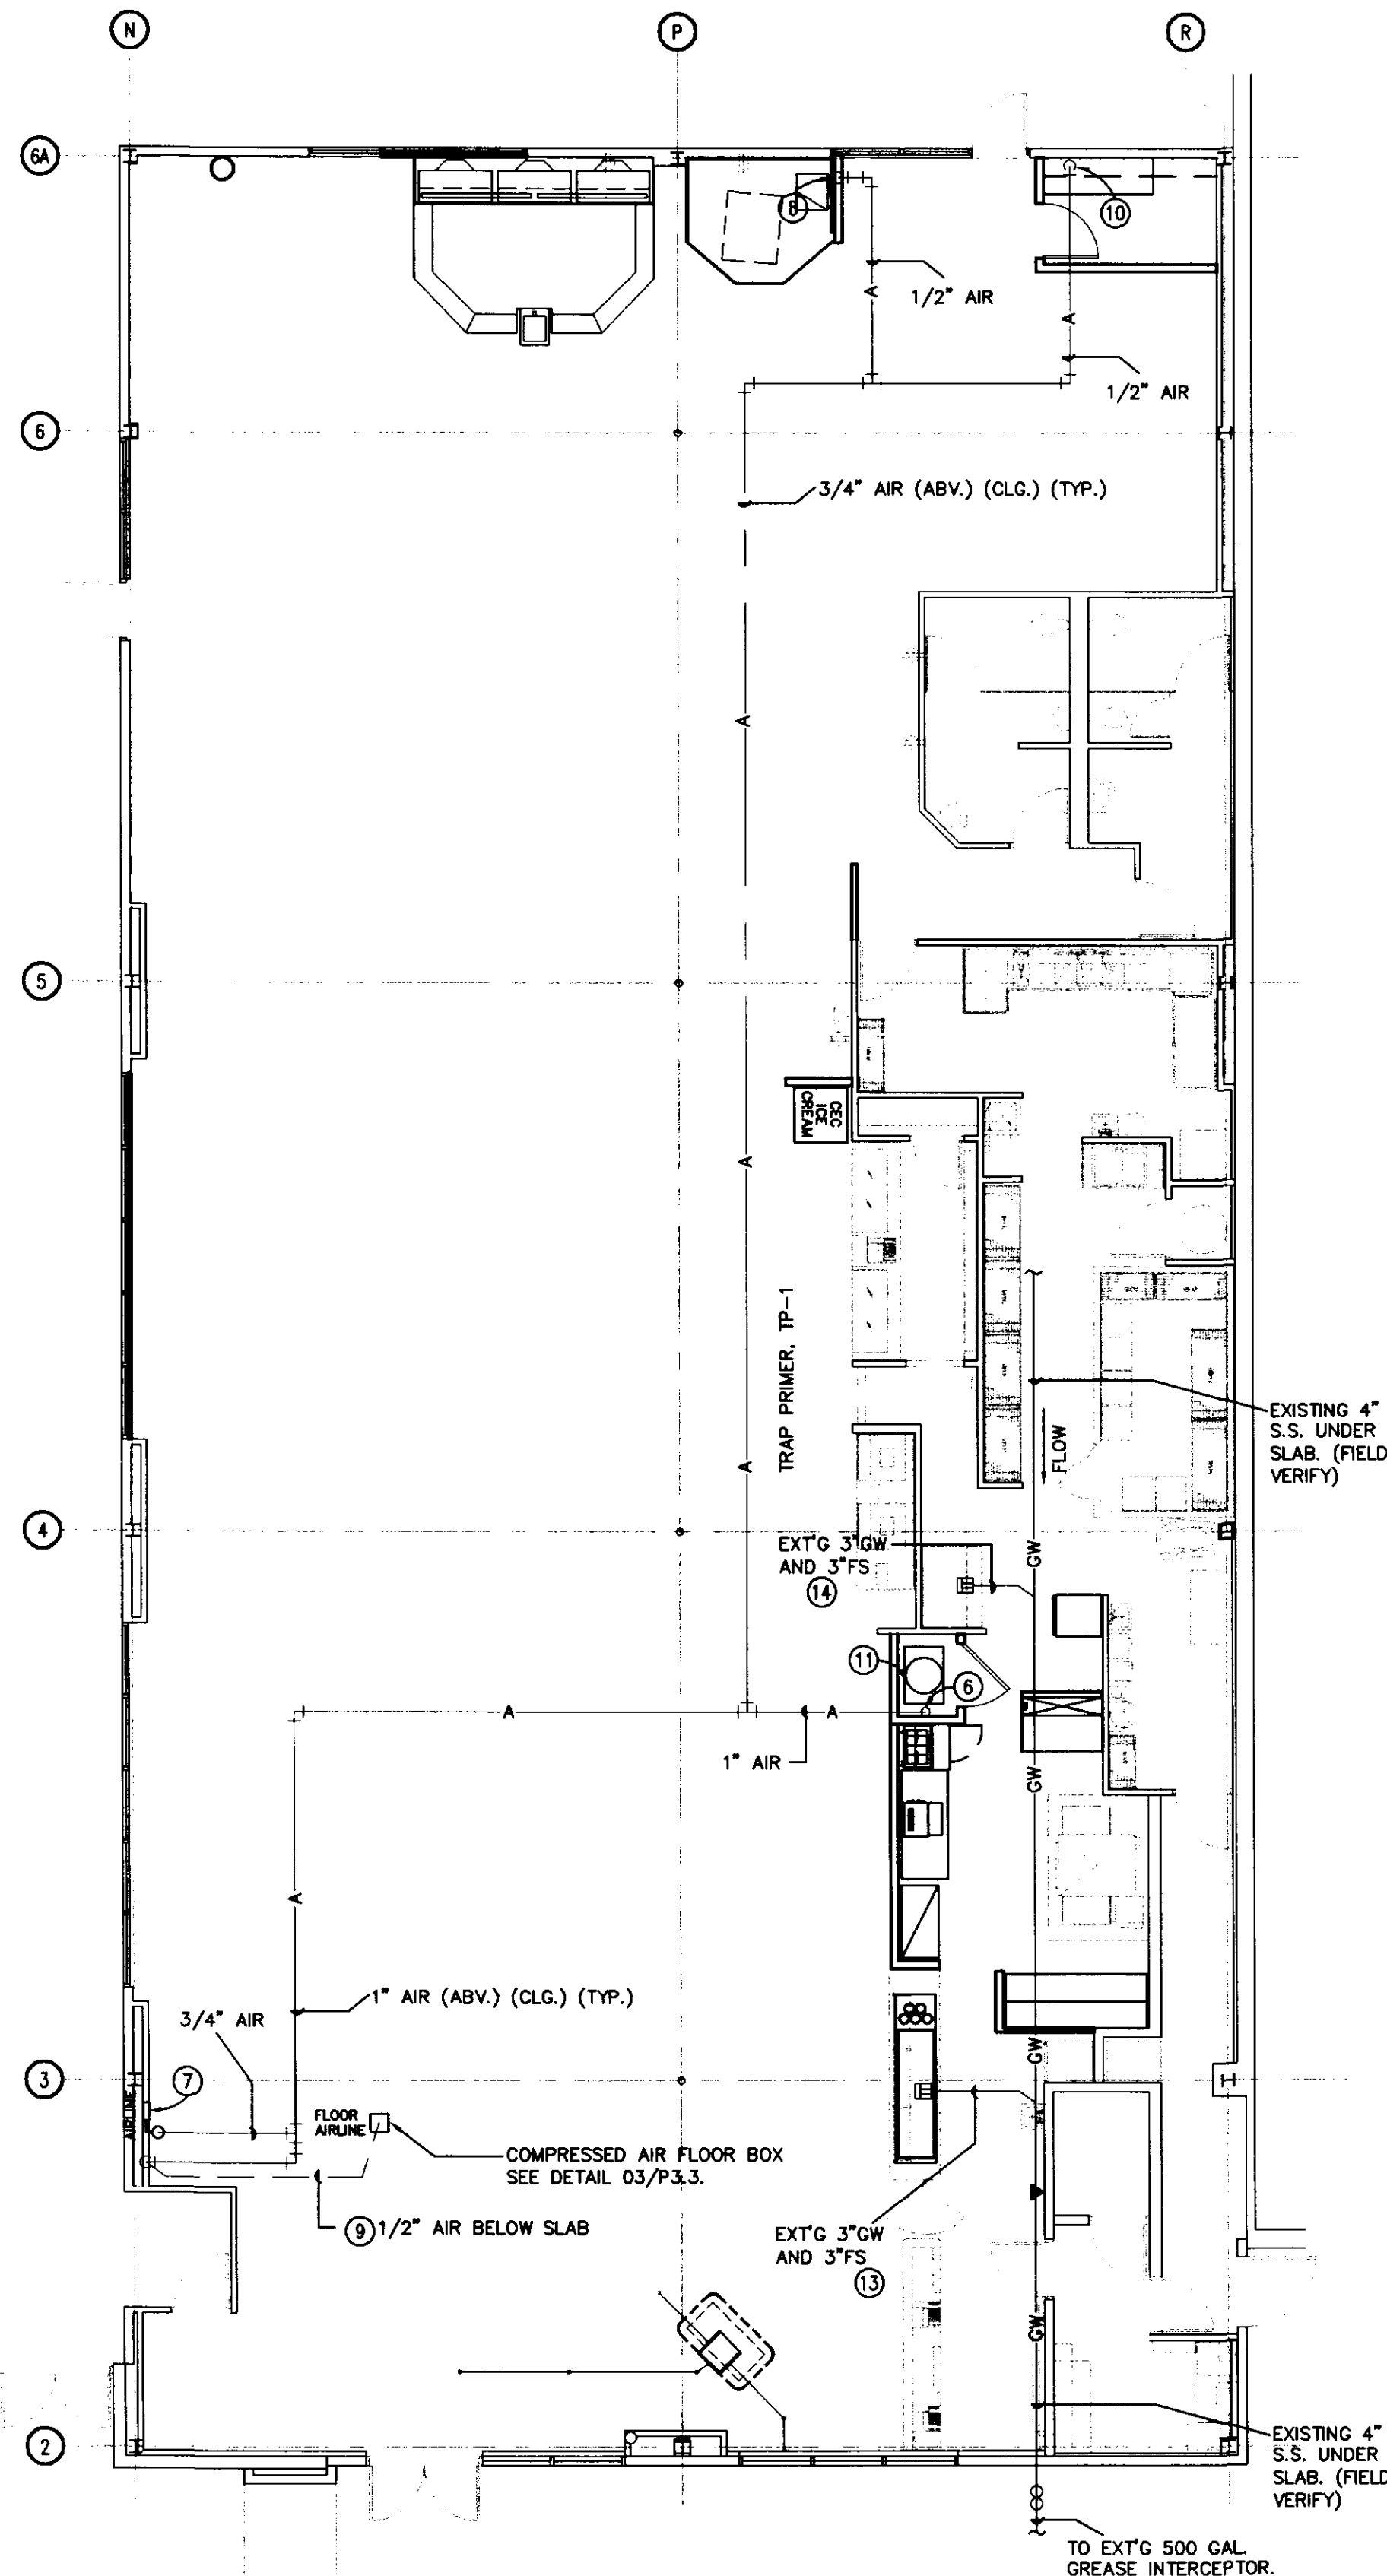

01 PLUMBING FLOOR PLAN
SCALE: 1/8"=1'-0"

NOTE:
CONTRACTOR TO PULL FLOOR AIR
BOX MEASUREMENTS FROM FLOOR
OUTLET DIMENSIONS ON SHEET
A2.0.

NOTES BY SYMBOL

- 1 GREASE INTERCEPTOR, EXISTING TO REMAIN. (NOT USED)
- 2 BACKFLOW PREVENTER, REF. BACKFLOW PREVENTER SCHEDULE, P.3.1 (NOT USED)
- 3 WATER HEATER, REF. PLUMBING FIXTURE SCHEDULE, P.3.1 (NOT USED)
- 4 NOT USED.
- 5 NOT USED.
- 6 1" COPPER AIR LINE DOWN TO AIR COMPRESSOR/AIR DRYER, SEE DETAIL 09/P.3.3.
- 7 3/4" COPPER AIR LINE DOWN TO GAMES TO TERMINATE W/ 1/2" THREADED BALL VALVE LOCATED AT 12" A.F.F., SEE DETAIL 08/P.3.3.
- 8 1/2" COPPER AIR LINE TO 1/2" BALL VALVE, TO BE INSTALLED 12" A.F.F. AND 1'-8" OUT FROM BACK WALL. SEE DETAIL 08/P.3.3.
- 9 3/4" COPPER PIPING TO "CRYLON" 12" X 12" FLOOR BOX. INSTALL BELOW FOUNDATION AND TERMINATE W/ 1/2" BALL VALVE. REFER DETAIL 03/P.3.3.
- 10 1/2" COPPER AIR LINE TO 1/2" THREAD ADAPTER WITH BALL VALVE. INSTALL @ 50" A.F.F.
- 11 AIR COMPRESSOR WITH DRYER ABOVE, SEE DETAIL 09/P.3.3.
- 12 NOT USED
- 13 RUN NEW COPPER 1" DRAIN FROM SALAD BAR PAN TO EXT'G FLOOR SINK. CUT 5 EACH RADIUS OPENINGS AT END OF SALAD PAN FOR CONDENSATE.
- 14 RUN NEW COPPER 1" DRAIN FROM MIR COMPRESSOR TO EXT'G FLOOR SINK AT ICE MACHINE.
- 15 EXISTING GAS METER, SEE ROOF PLAN SHEET MEP 1.1 FOR METER AND GAS DEMAND INFORMATION. (NOT USED)

UTILITY CONTACTS

CHUCK E CHEESES TO COORDINATE PAYMENT OF ALL IMPACT AND CONNECTION FEES. GENERAL CONTRACTOR AND PLUMBING CONTRACTOR SHALL BE RESPONSIBLE FOR HANDLING PAYMENT OF PERMIT FEES.
G.C. AND P.C. SHALL VERIFY ALL REQUIREMENTS AND POINT OF CONNECTION. G.C. AND P.C. SHALL MAKE ARRANGEMENTS FOR SERVICE ON THIS PROJECT AND COORDINATE PAYMENT. G.C. & P.C. SHALL PROVIDE ALL APPURTENANCES AS REQUIRED BY UTILITY COMPANIES FOR PROVIDING SERVICES TO THIS PROJECT. G.C. AND P.C. SHALL CONTACT THE UTILITIES AND SHALL BE RESPONSIBLE FOR THE COORDINATION OF SERVICES WITH THE UTILITIES.

CITY OF LAKE JACKSON - CONTACTS:

CITY HALL
INFO: 979-415-2430

BUILDING INSPECTIONS
CONTACT PERSON: MAT HOUSTON
PHONE: 979-415-2430

UTILITY NOTES

- A. COORDINATE ALL SERVICE REQUIREMENTS WITH UTILITY COMPANIES AND INCLUDE ALL WORK REQUIRED IN BID.
- B. UTILITIES INFORMATION ARE APPROXIMATELY SHOWN, CONTRACTOR SHALL FIELD VERIFY ALL LOCATIONS AND SITE CONDITIONS PRIOR TO BID/CONSTRUCTION.
- C. PLUMBING CONTRACTOR SHALL PAY FOR ALL EXPENSES TO RELOCATE/REMOVE EXISTING UTILITIES BUT ARE NOT LIMITED TO WATER, SEWER, GAS, ETC. PER UTILITY COMPANIES SPECS. AND REQUIREMENTS.
- D. GENERAL CONTRACTORS SHALL NOTE THAT ALL WORK TO BE DONE SUCH AS EXCAVATIONS, TRENCHES, CAISSONS, WALLS, ETC. AS INDICATED ON DRAWINGS IS SHOWN WITHOUT KNOWLEDGE OF UNDERGROUND UTILITIES ON THIS PARTICULAR SITE. THE ENGINEER AND OWNER ASSUME NO RESPONSIBILITY FOR DETERMINING THEIR LOCATION, SIZE, DEPTH OR HAZARD.
- E. CONTRACTOR TO CONTACT ALL UTILITY COMPANIES FOR LINE LOCATIONS 72 HOURS PRIOR TO EXCAVATION.




ARCHITECTURE - PLANNING - DESIGN
C.T. CHANG & ASSOC., INC.
1010 W. EULESS BLVD., SUITE 110
EULESS, TX 78040
817 354-8010

CHUCK E. CHEESE'S PIZZA.
#576
LAKE JACKSON, TX

BRAZOS MALL
100 W. HIGHWAY 332
C. E. C. ENTERTAINMENT, INC.
4441 WEST AIRPORT FREEWAY
IRVING, TEXAS 75062

PLUMBING FLOOR PLAN

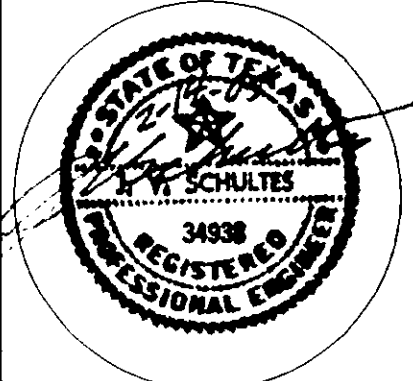

Date
02/14/2005

Revisions

Project Number	SB-10600
Sheet Number	P1.1
of	2

01 NOT USED
SCALE: NONE


04 NOT USED
SCALE: NONE

07 NOT USED
SCALE: NONE


02 NOT USED
SCALE: NONE

05 NOT USED
SCALE: NONE


08 AIR CONNECTION DETAIL
SCALE: NONE

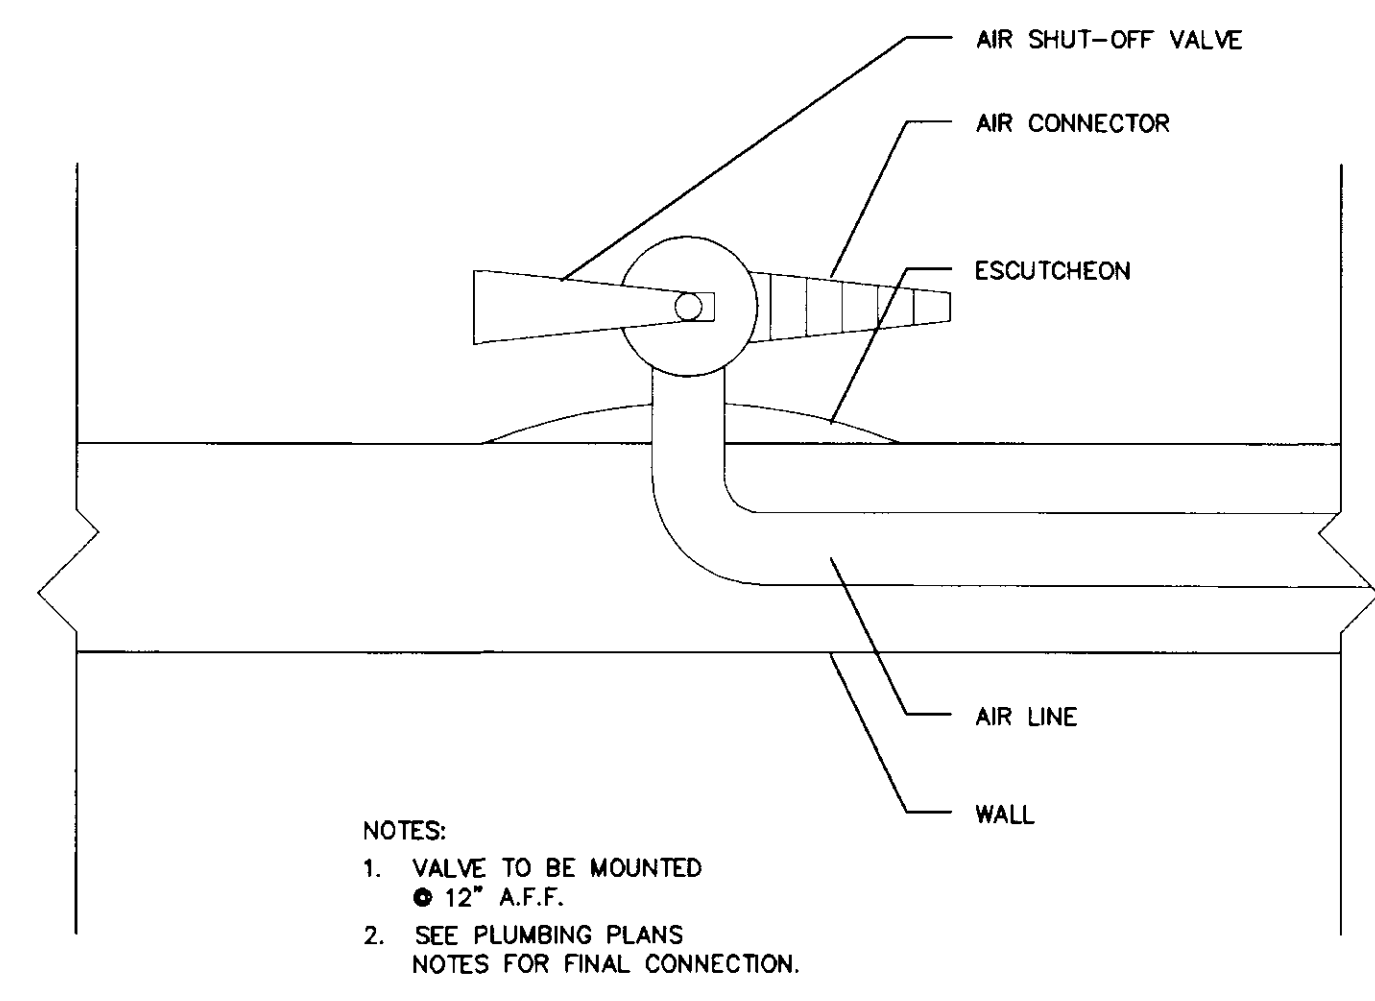


03 FLOOR BOX CONNECTION
SCALE: NONE

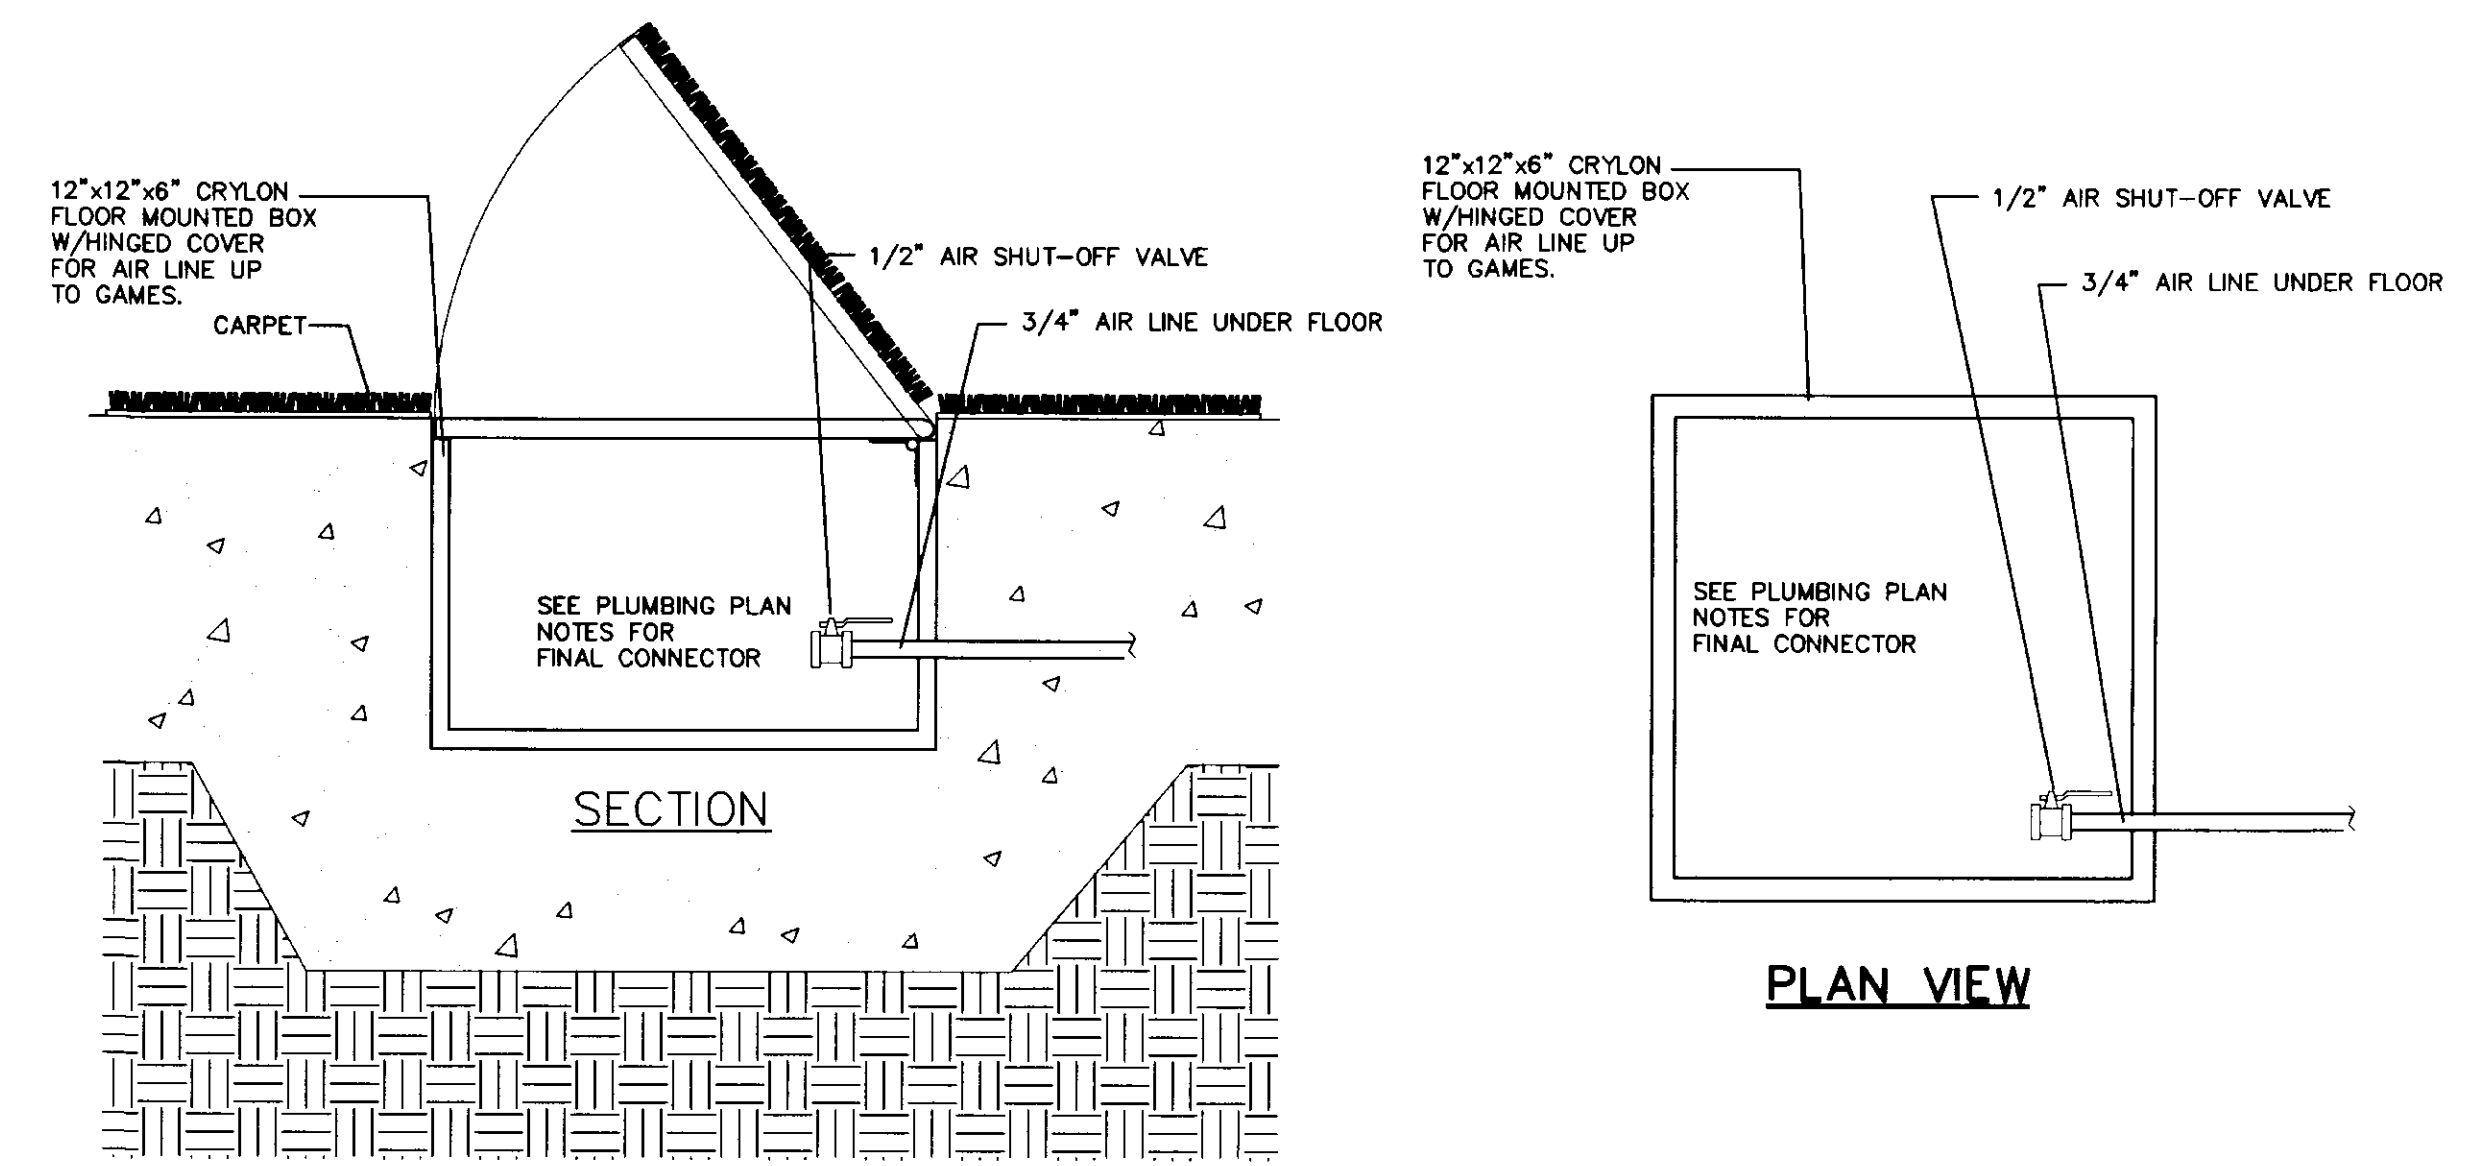

06 NOT USED
SCALE: NONE

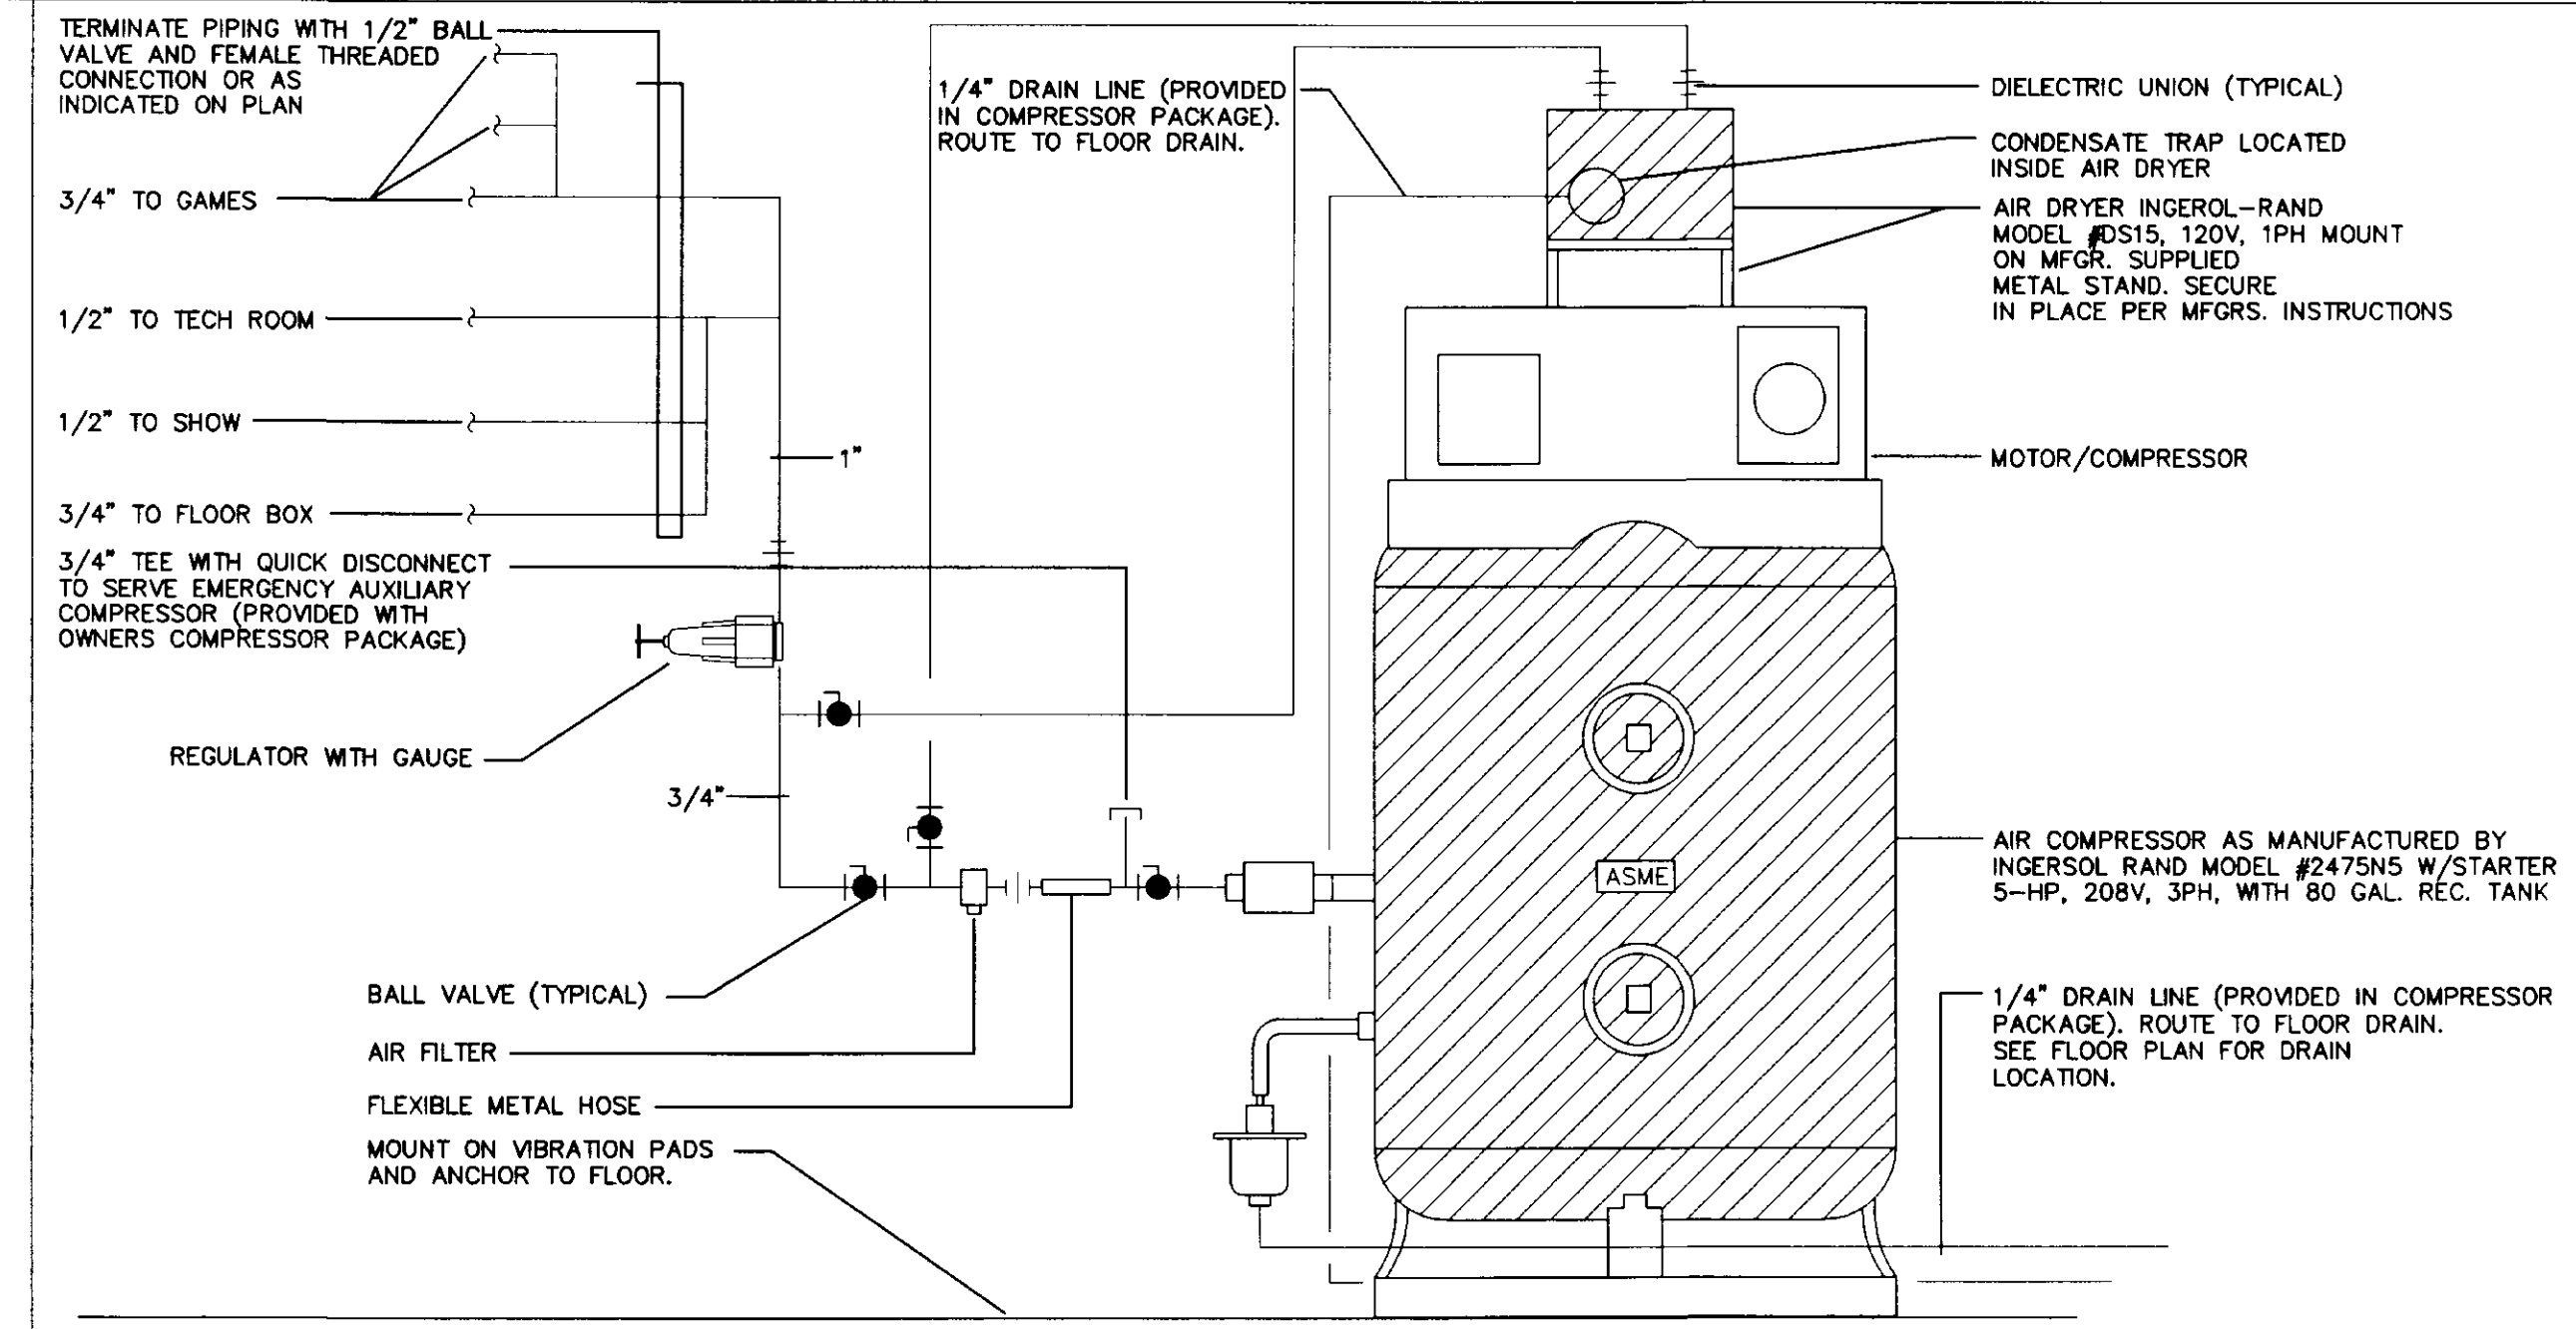


09 AIR COMPRESSOR PIPING DETAIL
SCALE: NONE

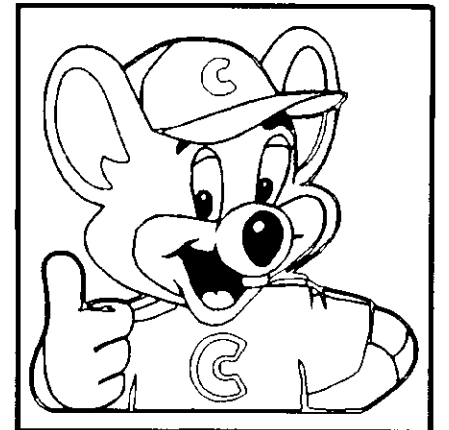

ARCHITECTURE - PLANNING - DESIGN
C. T. CHANG & ASSOC., INC.
1010 W. EULESS BLVD., SUITE 110
EULESS, TX 76040

CHUCK E. CHEESE'S PIZZA. #576
BRAZOS MALL
100 W. HIGHWAY 332
C. E. C. ENTERTAINMENT, INC.
4441 WEST AIRPORT FREEWAY
IRVING, TEXAS 75062
LAKE JACKSON, TX
PLUMBING DETAILS

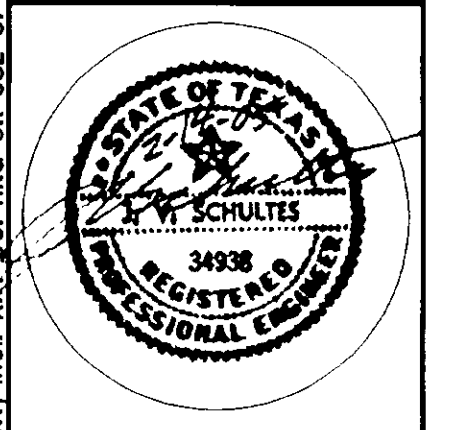

Date
02/14/2005
Revisions
Project Number
SB-10600
Sheet Number
P3.3
of 2